

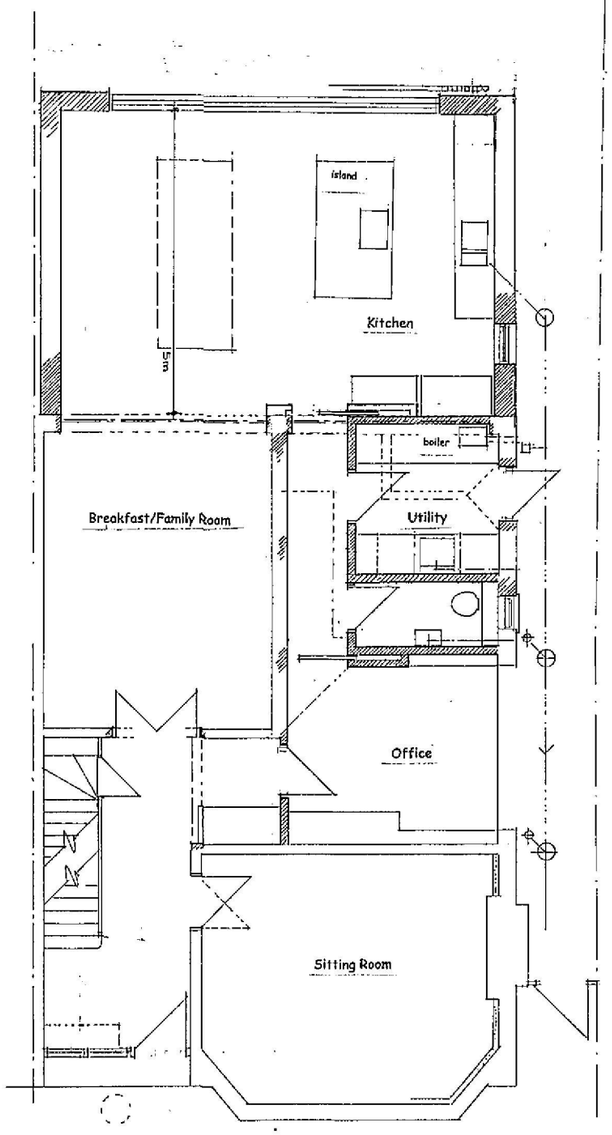


Ground Floor Plan

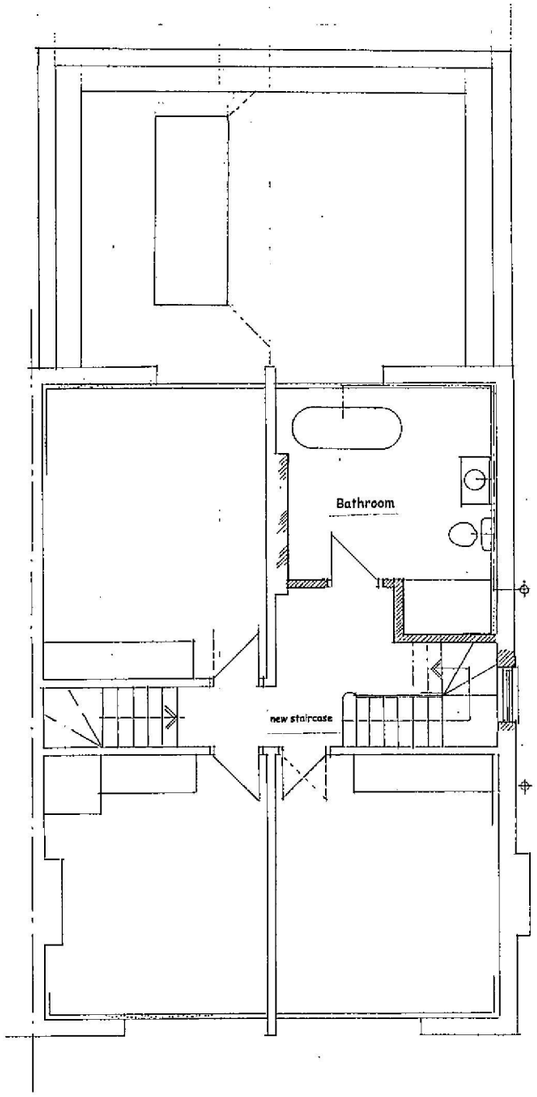

First Floor Plan

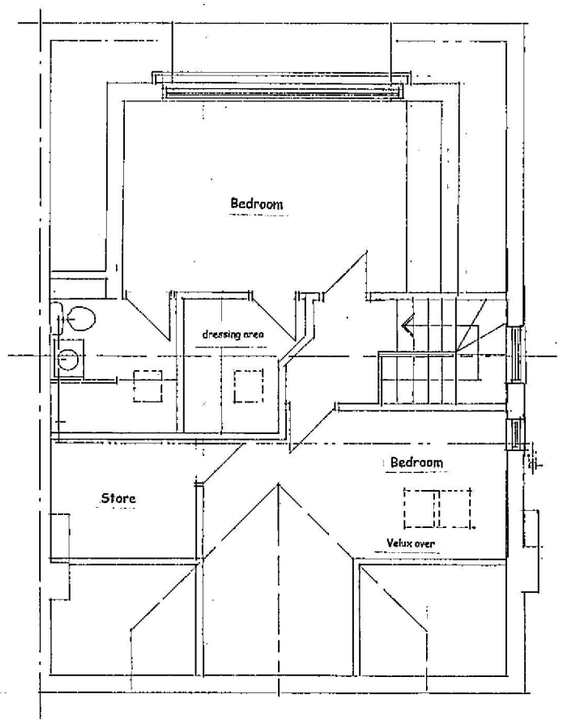

Attic Plan

NOTES:
All dimensions must be checked on site and not scaled from this drawing.

A	26 SEP 21	Amend depth rear extension
	Date	Revisions

© copyright

Hilary Rippon Design
52a Ollards Grove
Loughton
Essex IG10 4DW
Tel 020 8508 1168

1m

Scale 1 : 50 @ A1

Drawing Title
Proposed Alterations
Floor Plans
14 Victoria Rd
Buckhurst Hill
IG9 5ES

Date May 21 | Drawn by

Drg No. 1 | Rev. A

A FELLOW OF THE RIBA HILARY RIPPON ARCHITECT CAT. No 7211

594 x 841mm A1