

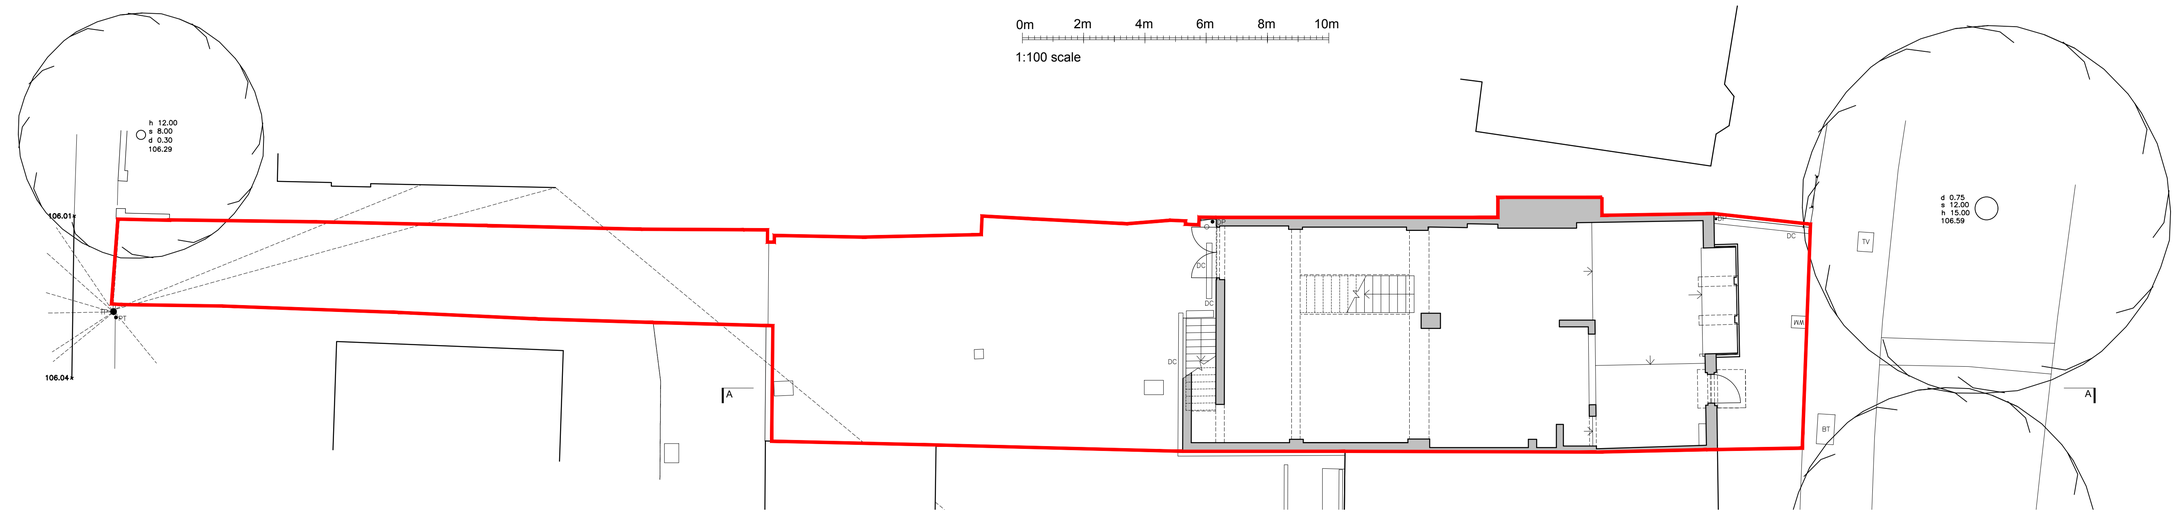



1:100 Existing Ground Floor Plan

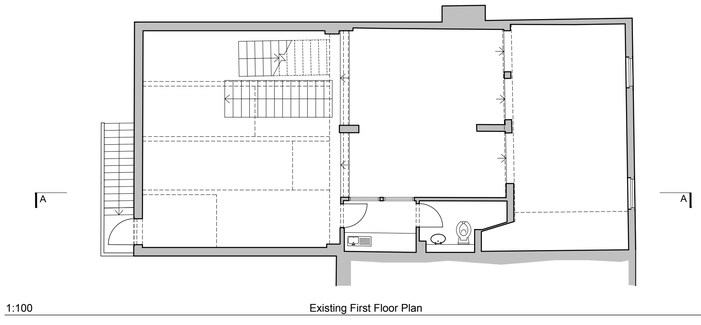


1:100 Existing First Floor Plan

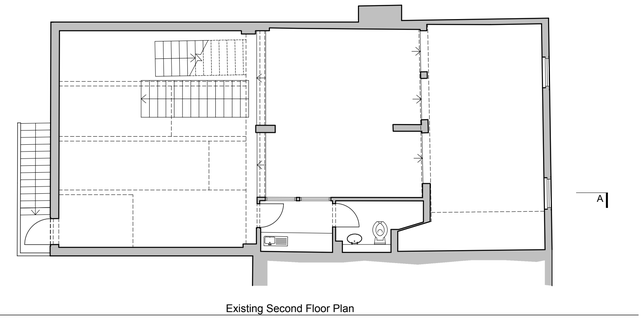


1:100 Existing Second Floor Plan

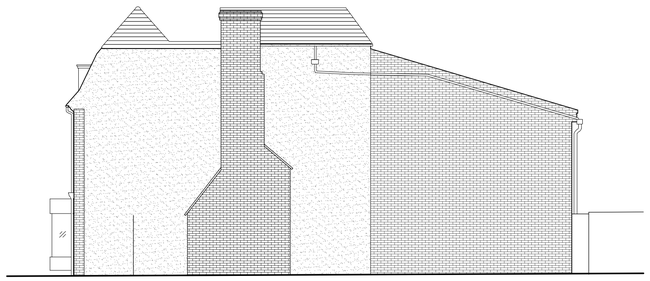

1:100 Existing Side Elevation

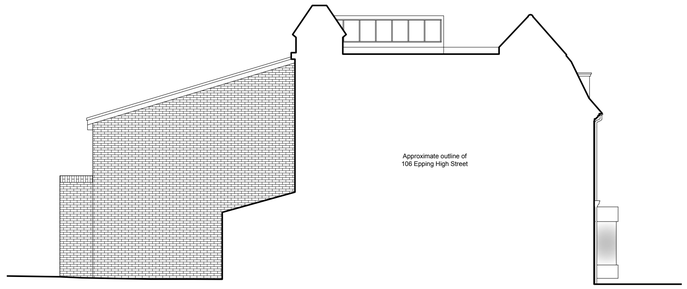


1:100 Existing Side Elevation

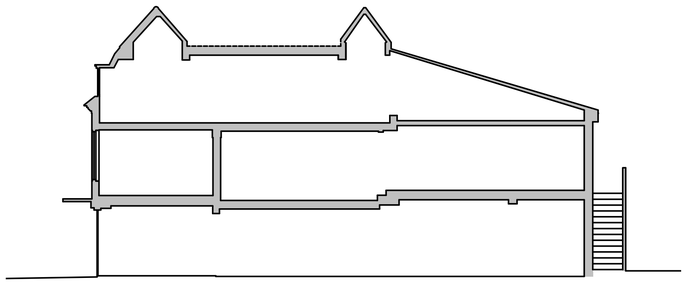

1:100 Existing Section A-A



1:100 Existing Front Elevation

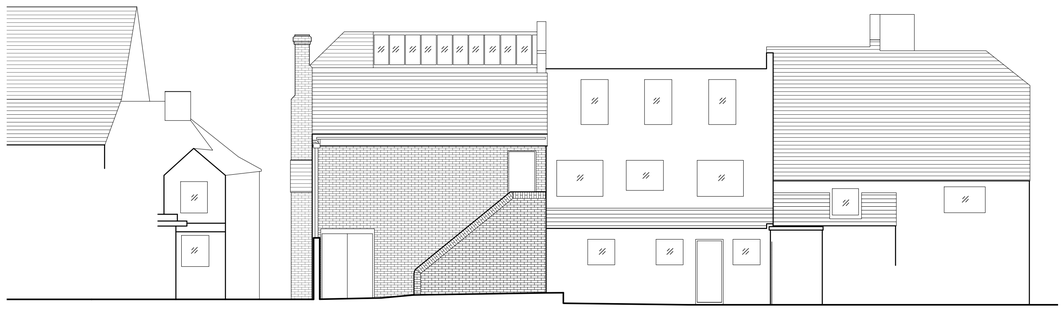

1:100 Existing Rear Elevation

N

SCHEME DESIGN SUBJECT TO
STRUCTURAL ENGINEER /SERVICES ENGINEER,
& PLANNERS COMMENT

FOR PLANNING

*	dd/mm/yy	Description	By

BB PARTNERSHIP LTD
CHARTERED ARCHITECTS
Studios 33-34, 10 Hornsey St, London. N7 8EL
Tel 020 7336 8555 - e-mail - architect@bbpartnership.co.uk

client

project
104 Epping High Street
Epping
Essex
CM16 4AF

drawing
Existing Plans, Elevations and Sections

date	scale	drawn by
May 19	As shown at A1	CG

drg.no.	revision
FZM_002	-

© 2018 BB PARTNERSHIP LIMITED - ALL RIGHTS RESERVED
DO NOT SCALE - CHECK ALL DIMENSIONS ON SITE