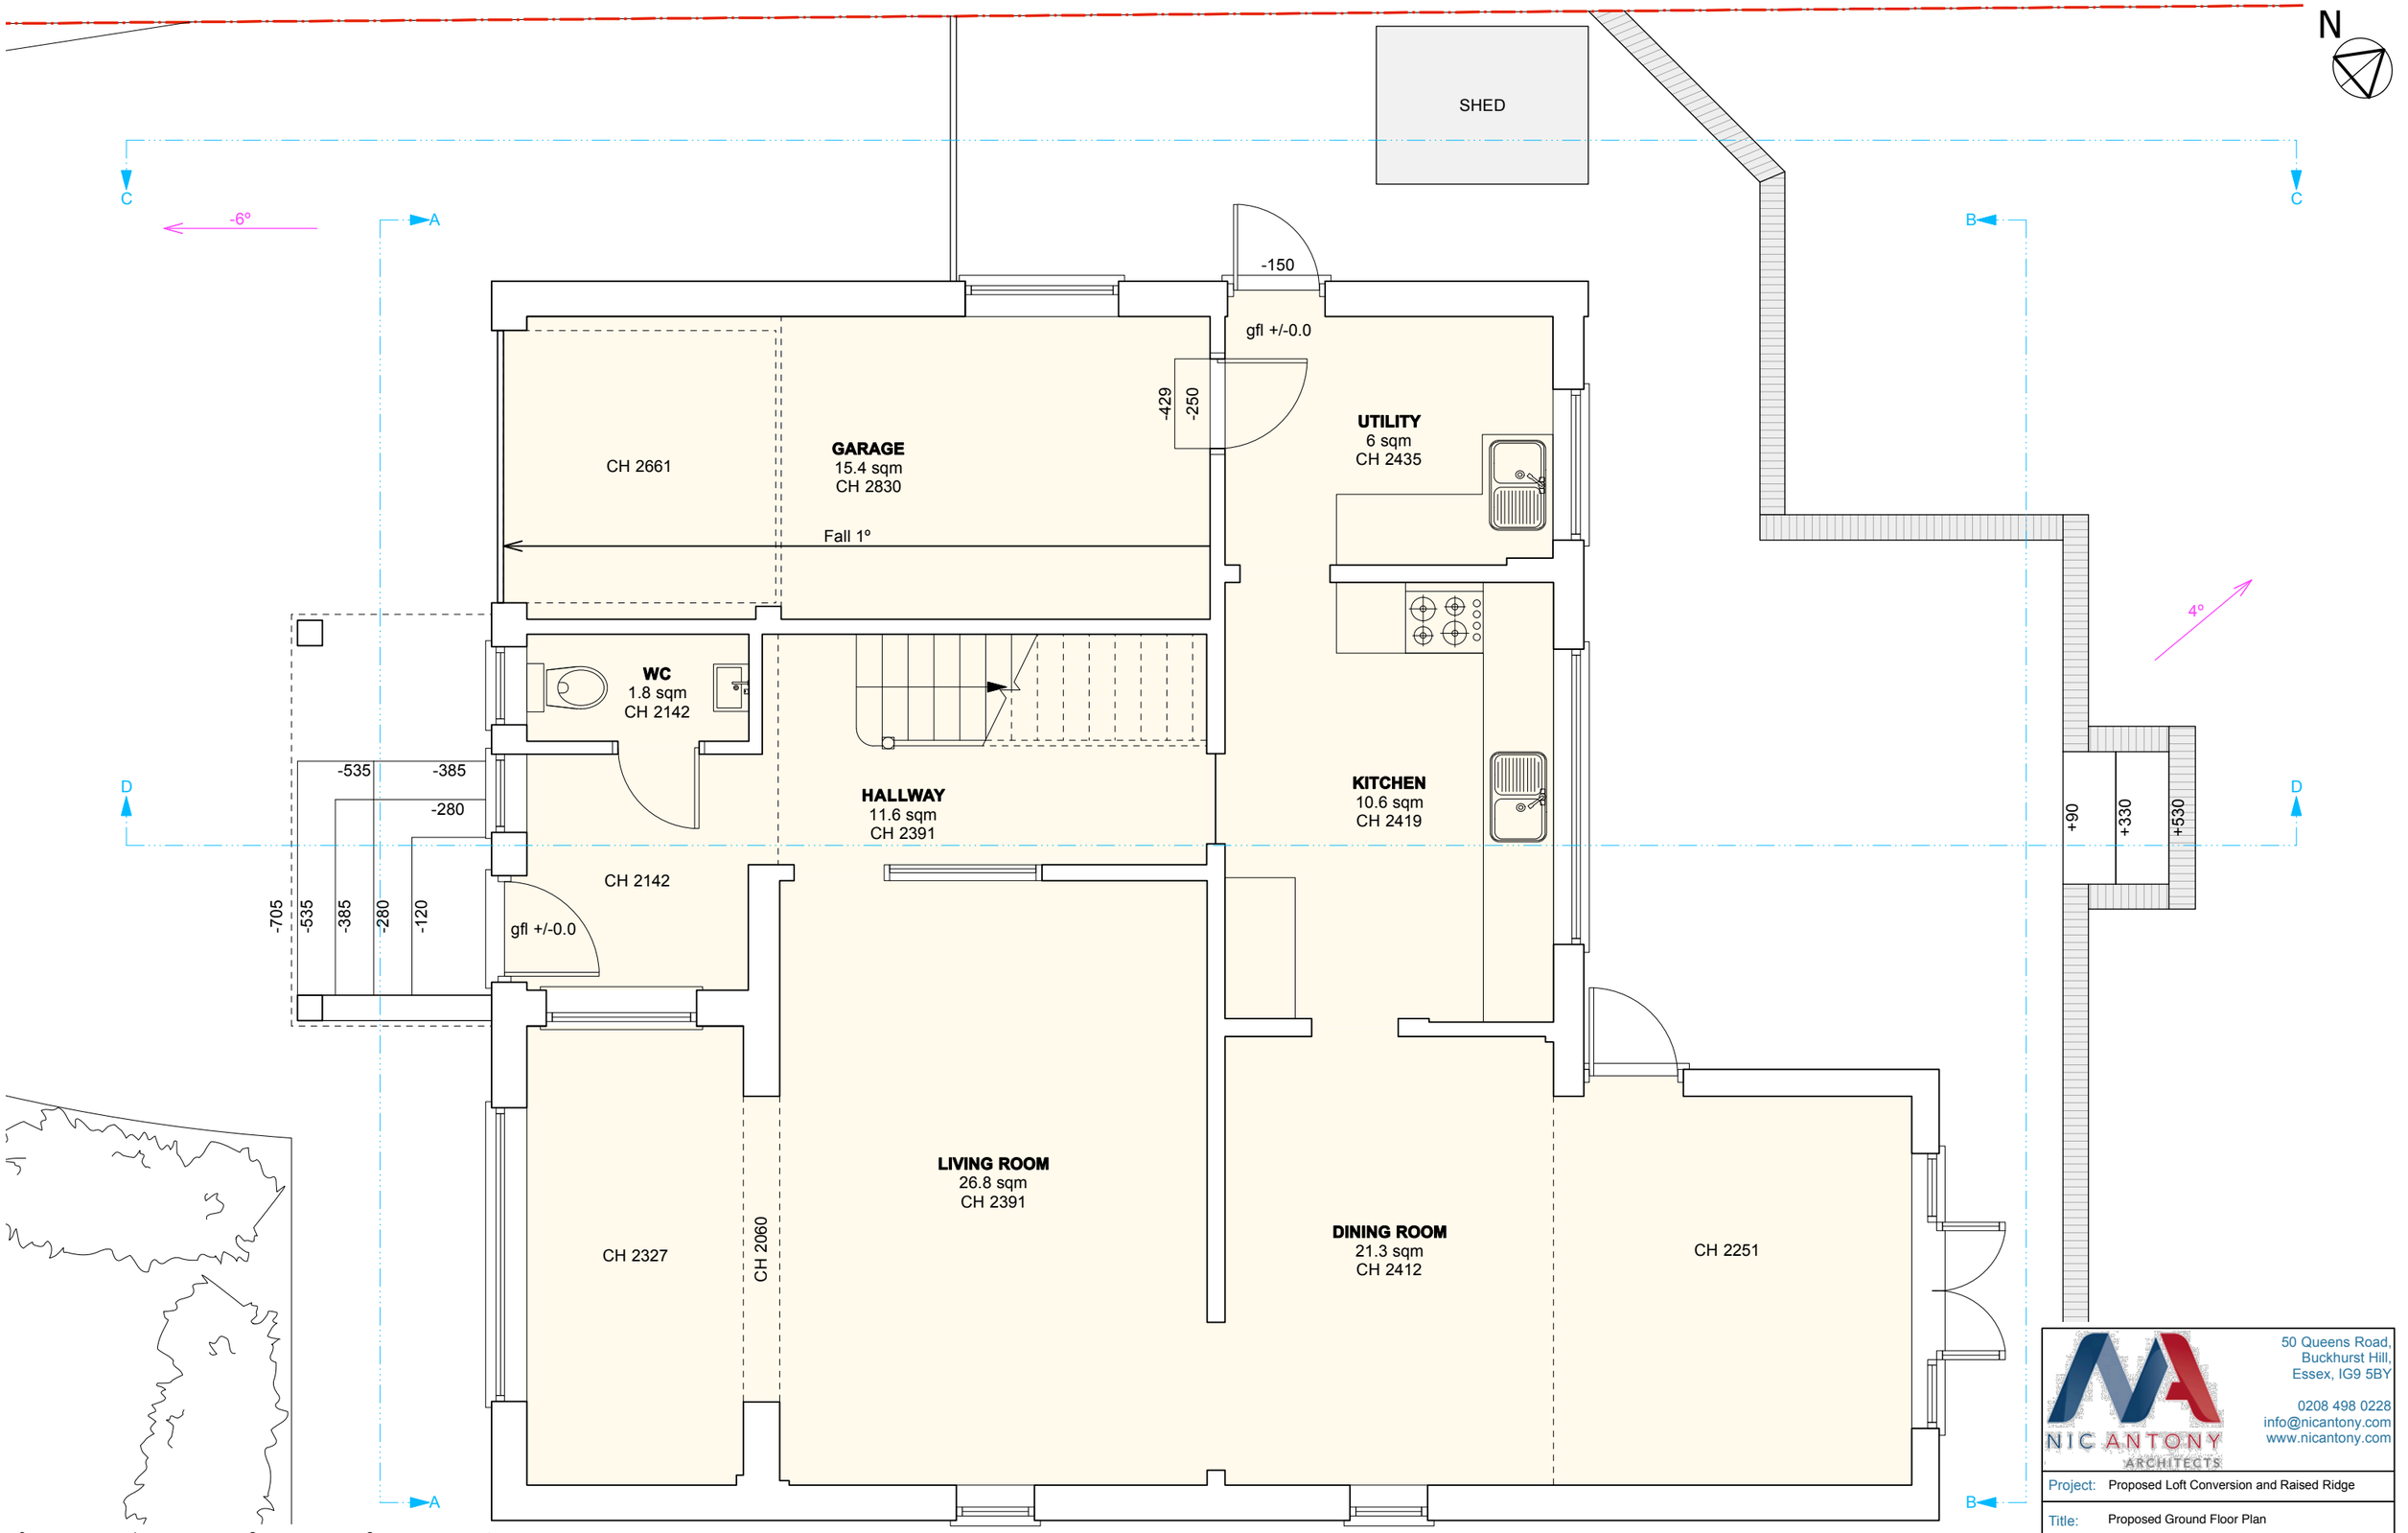


PROPOSED GROUND FLOOR PLAN - NO PROPOSED CHANGES

SCALE 1:50 @A3 ☐ EXISTING ■ PROPOSED

NIC ANTONY ARCHITECTS

50 Queens Road,
Buckhurst Hill,
Essex, IG9 5BY

0208 498 0228
info@nicantony.com
www.nicantony.com

Project:	Proposed Loft Conversion and Raised Ridge		
Title:	Proposed Ground Floor Plan		
Site:	35 Upper Park, Loughton, Essex, IG10 4EQ		
Date:	28/4/21	Scale:	1:50
Drawing Number:	2021.028.DD 13	Revision Number:	