

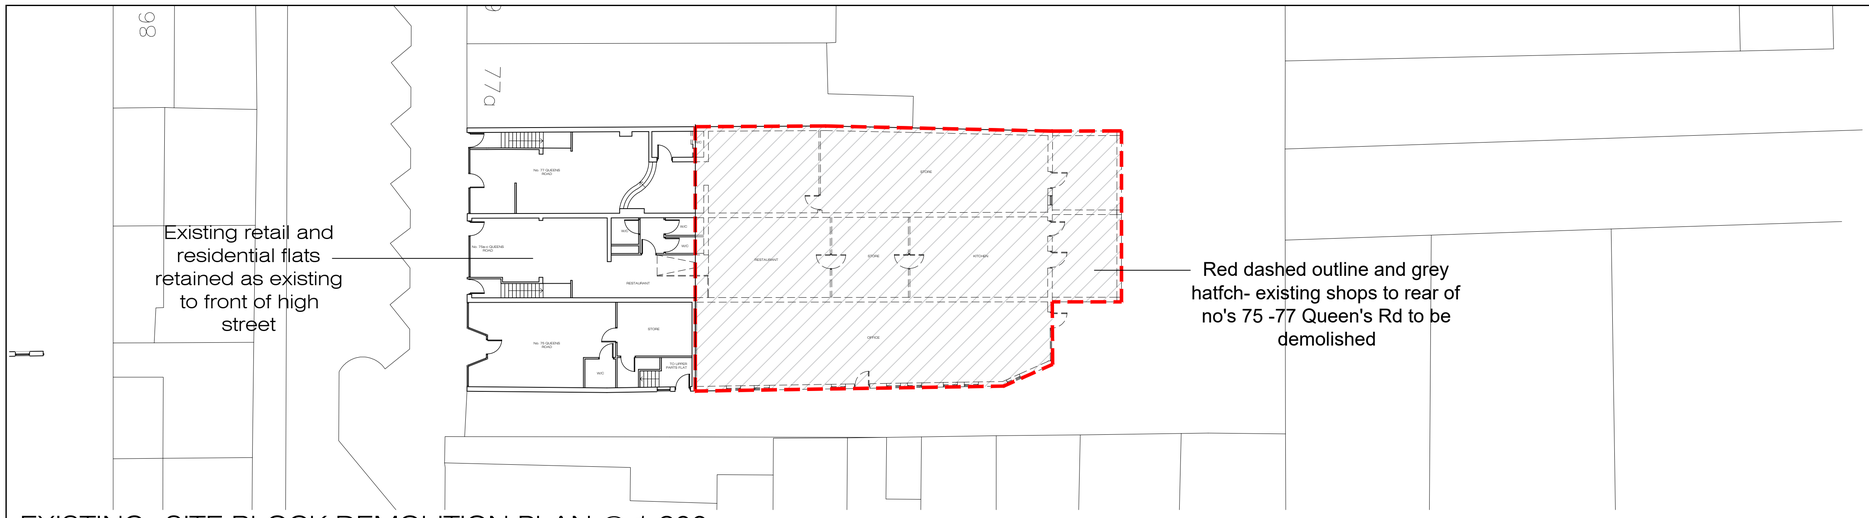


EXISTING- SITE BLOCK DEMOLITION PLAN @ 1:200

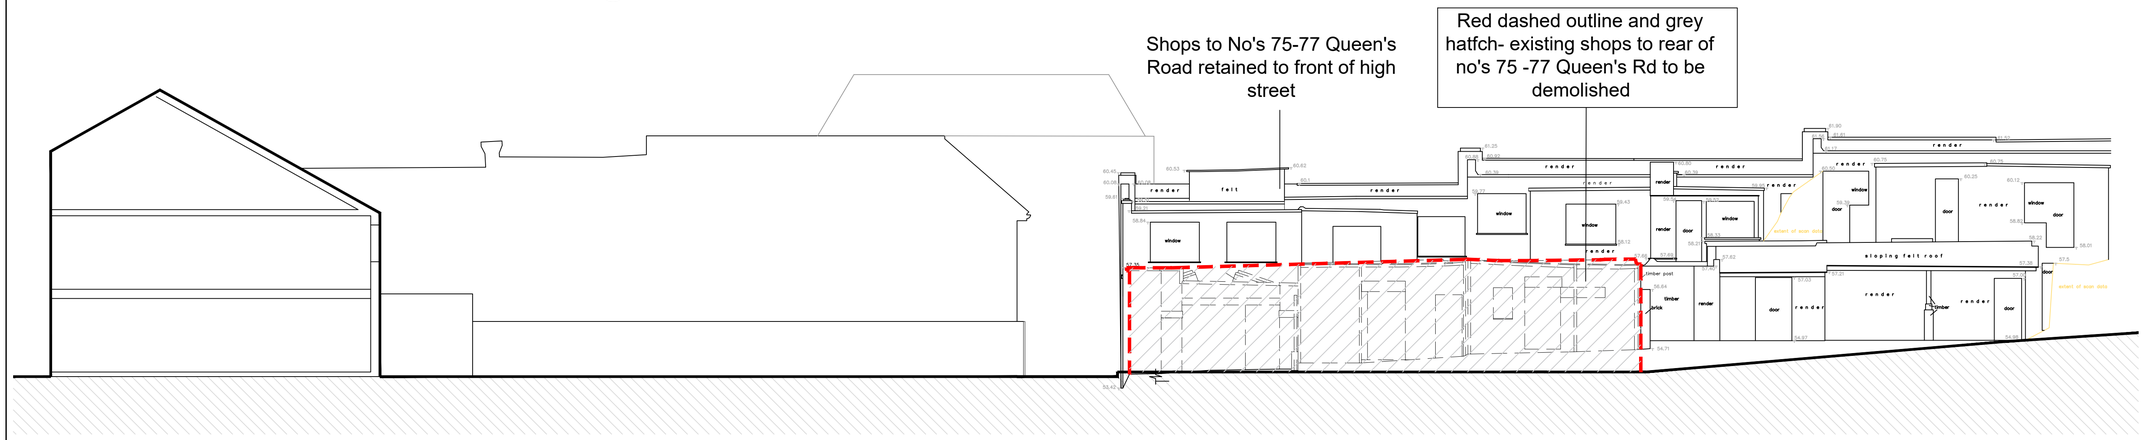

EXISTING- REAR ELEVATION DEMOLITIONS @ 1:100

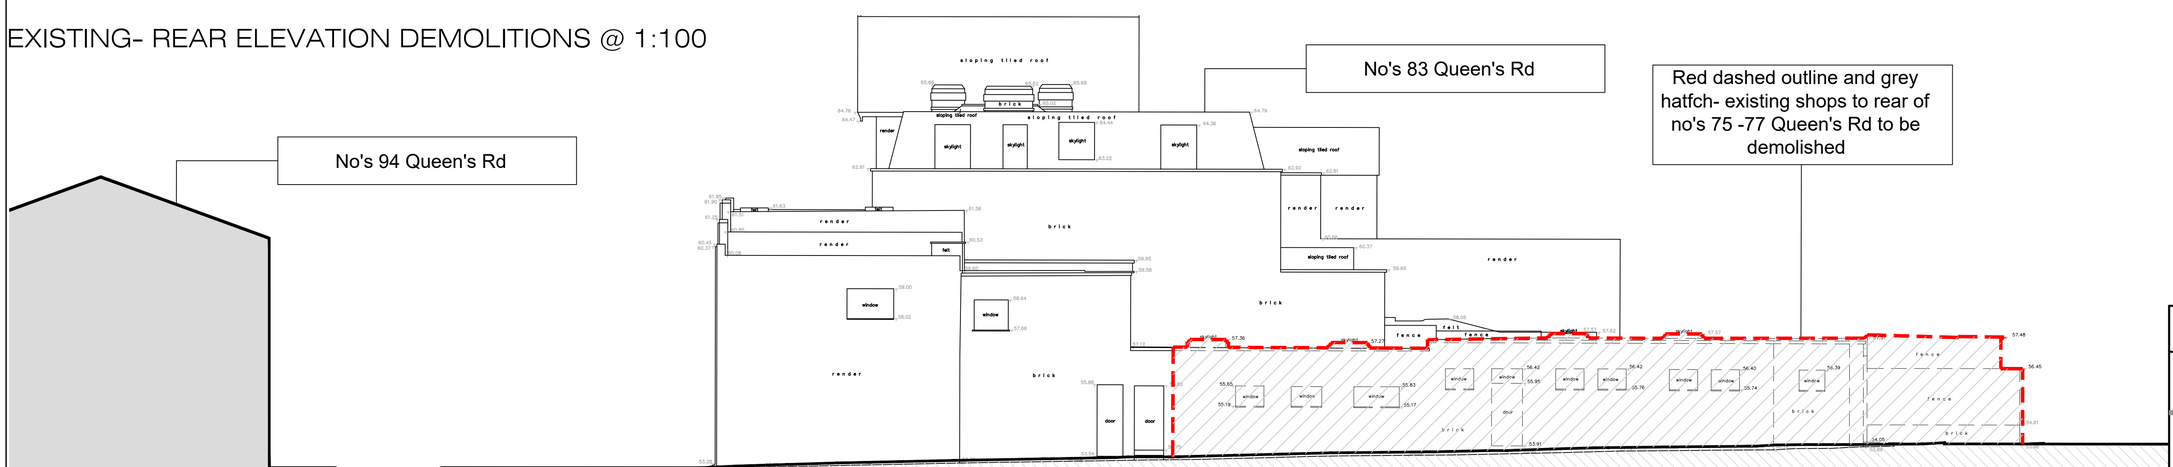

EXISTING- SIDE EAST ELEVATION DEMOLITIONS @ 1:100

drawing stage
PLANNING

Briffa Phillips
Architecture Design Planning Consultants Project Management
19-21 Holywell Hill, St Albans
Herts AL1 1EZ
Tel. 01727 840567
Fax. 01727 731671
www.briffaphillips.com
info@briffaphillips.com

project title.
75, 75a-c, 77 QUEENS ROAD
BUCKHURST HILL

drawing title.
PROPOSED
DEMOLITION WORKS

scale.	job architect	drawn	checked
Varies@A1	MB	CH	MB

date	project no.	drawing no.	revision
12.10.20	1611	203	