



EXISTING- SIDE EAST ELEVATION

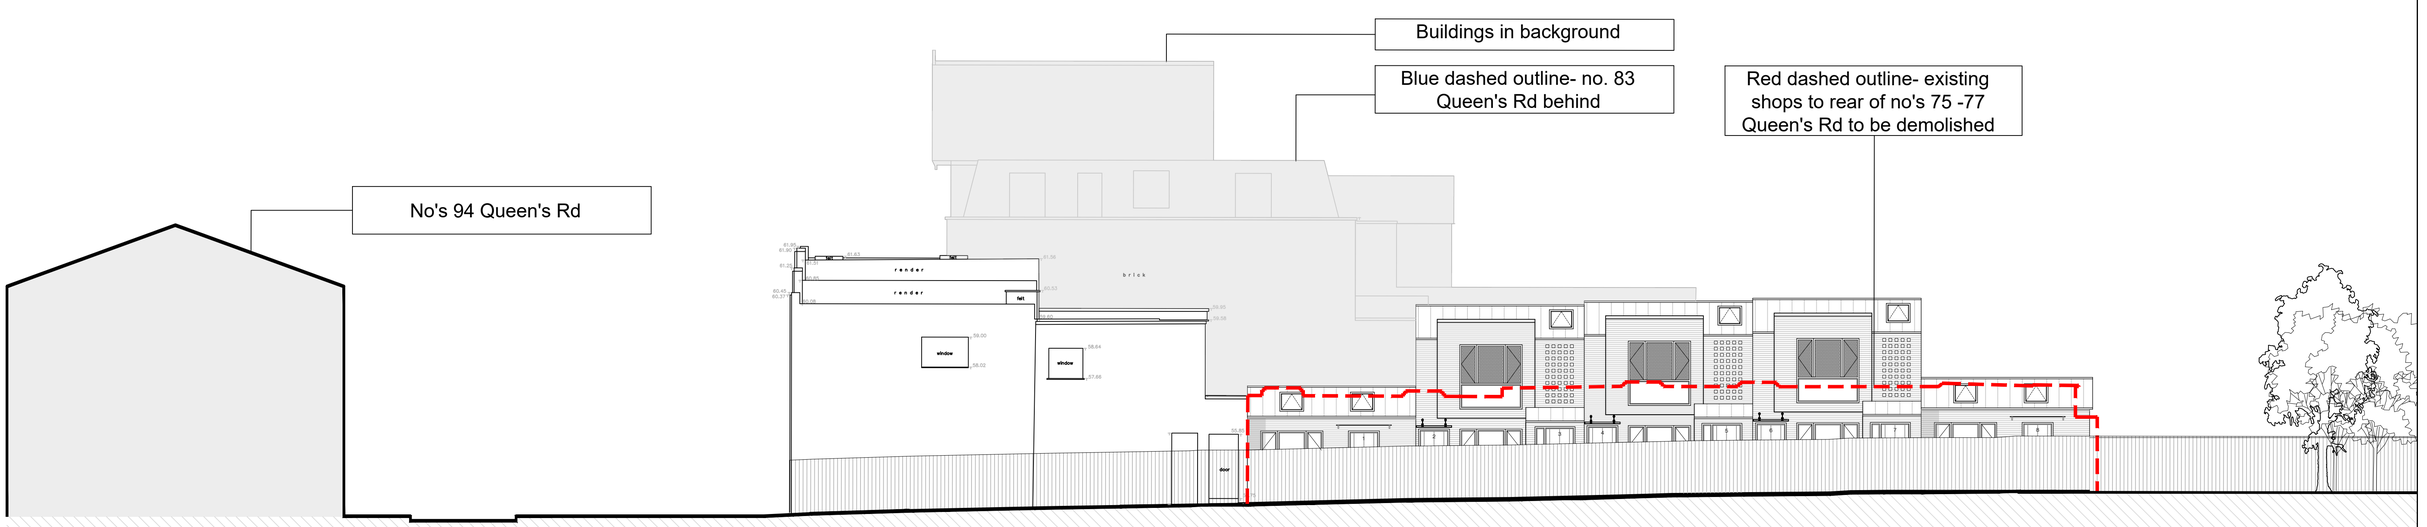

PROPOSED- SIDE EAST ELEVATION (WITH FENCING)

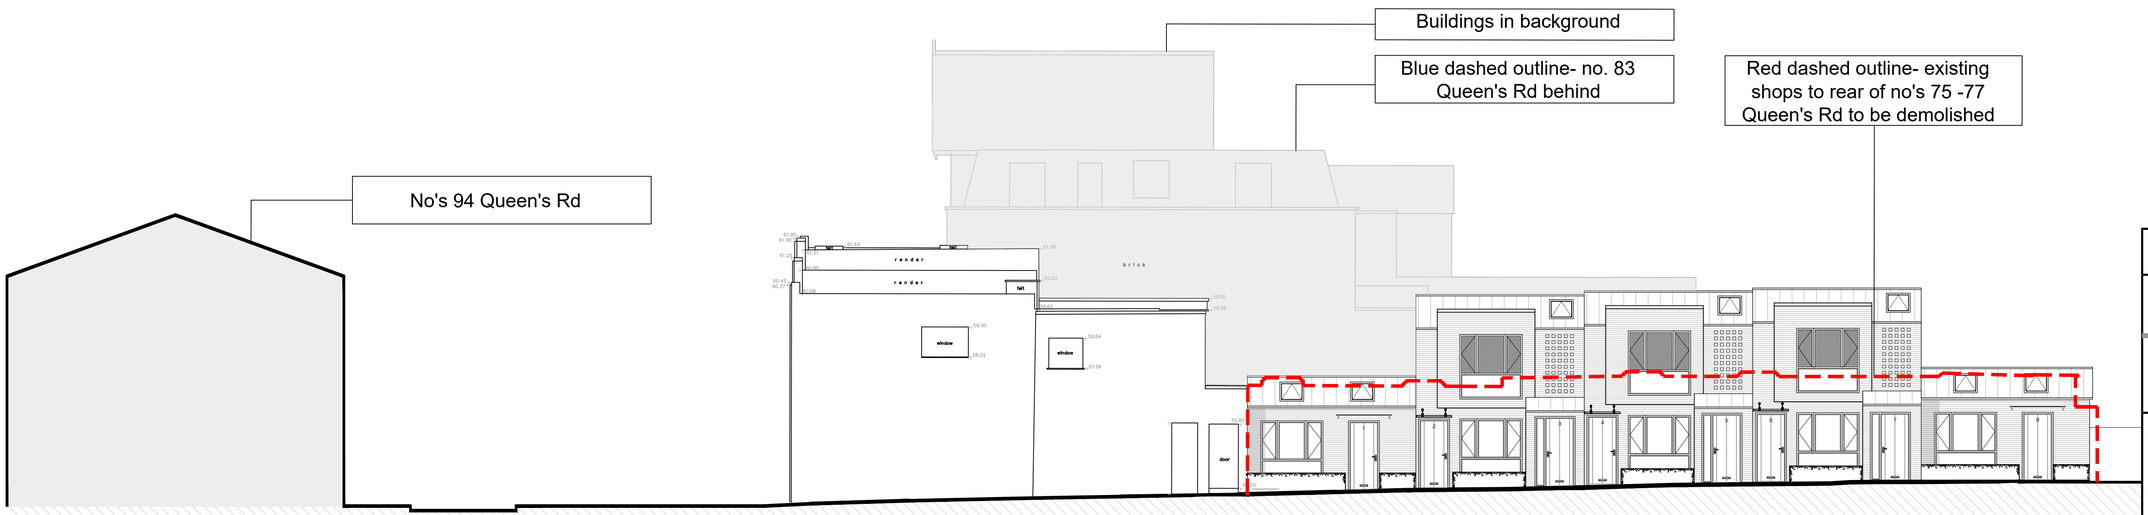

PROPOSED- SIDE EAST ELEVATION

0 1 2 3 4 5 10 15

1:100

drawing stage

PLANNING

Briffa Phillips

Architecture Design Planning Consultants Project Management

19-21 Holywell Hill, St Albans
Herts AL1 1EZ
Tel. 01727 840567
Fax. 01727 731671
www.briffaphillips.com
info@briffaphillips.com

project title.

75, 75a-c, 77 QUEENS ROAD
BUCKHURST HILL

drawing title.

COMPARATIVE SECTIONS EAST ELEVATION

scale.	job architect	drawn	checked
1:100@A1	MB	CH	MB

date	project no.	drawing no.	revision
12.10.20	1611	210	