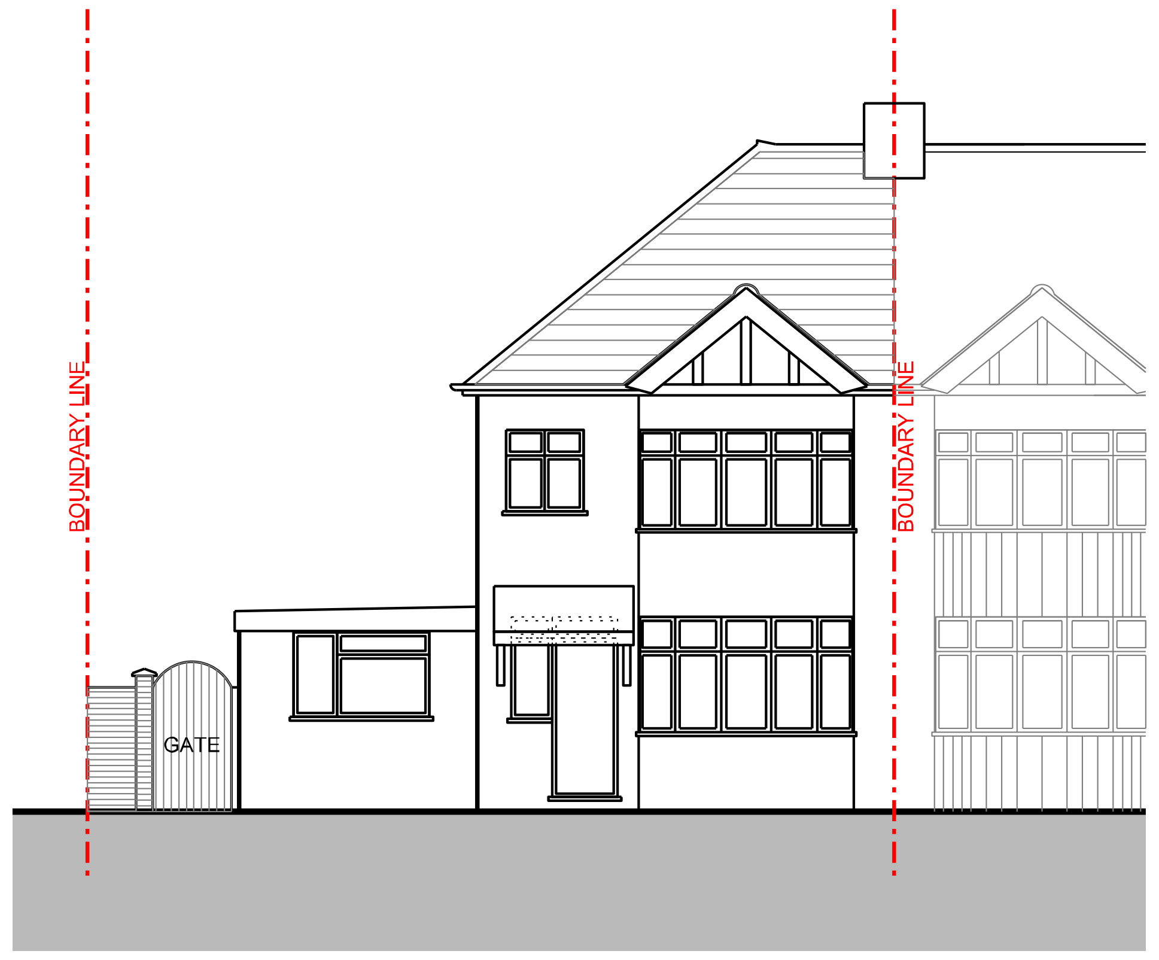

FRONT ELEVATION

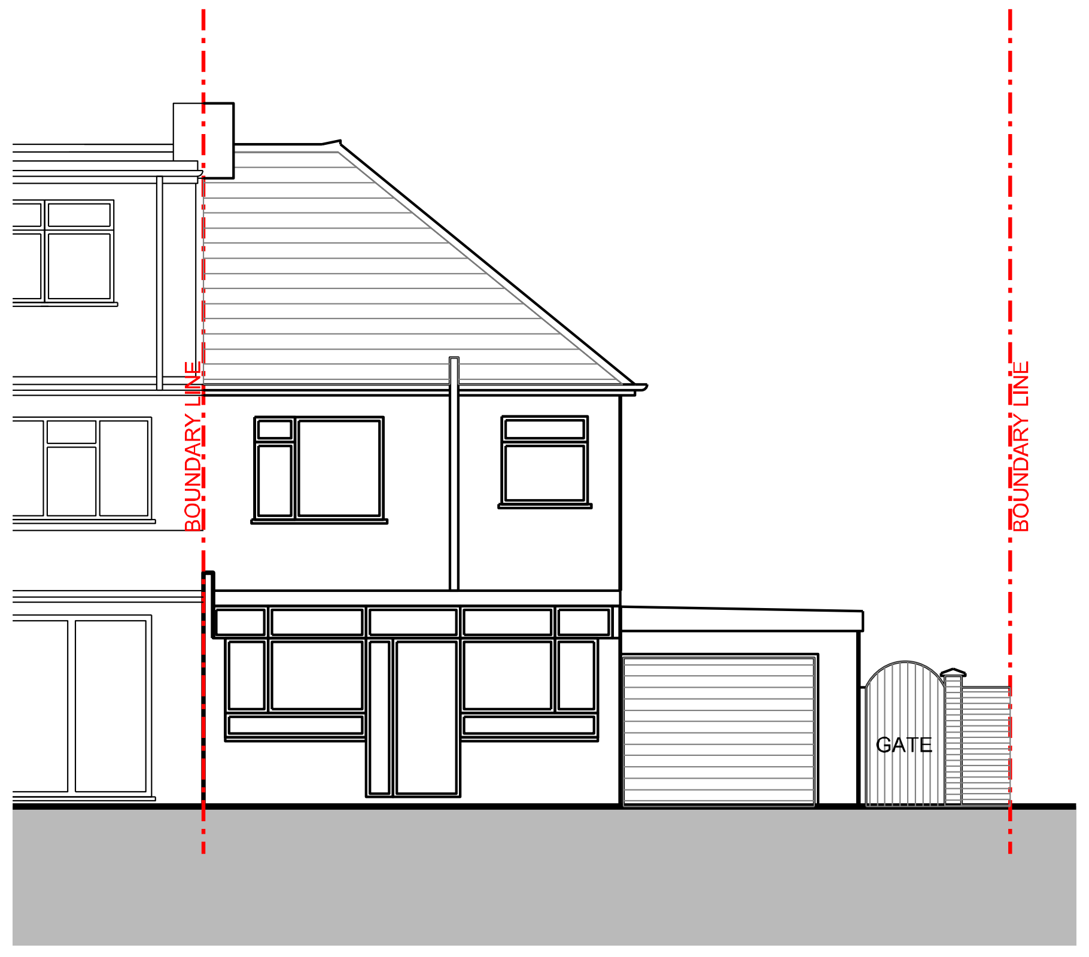

REAR ELEVATION

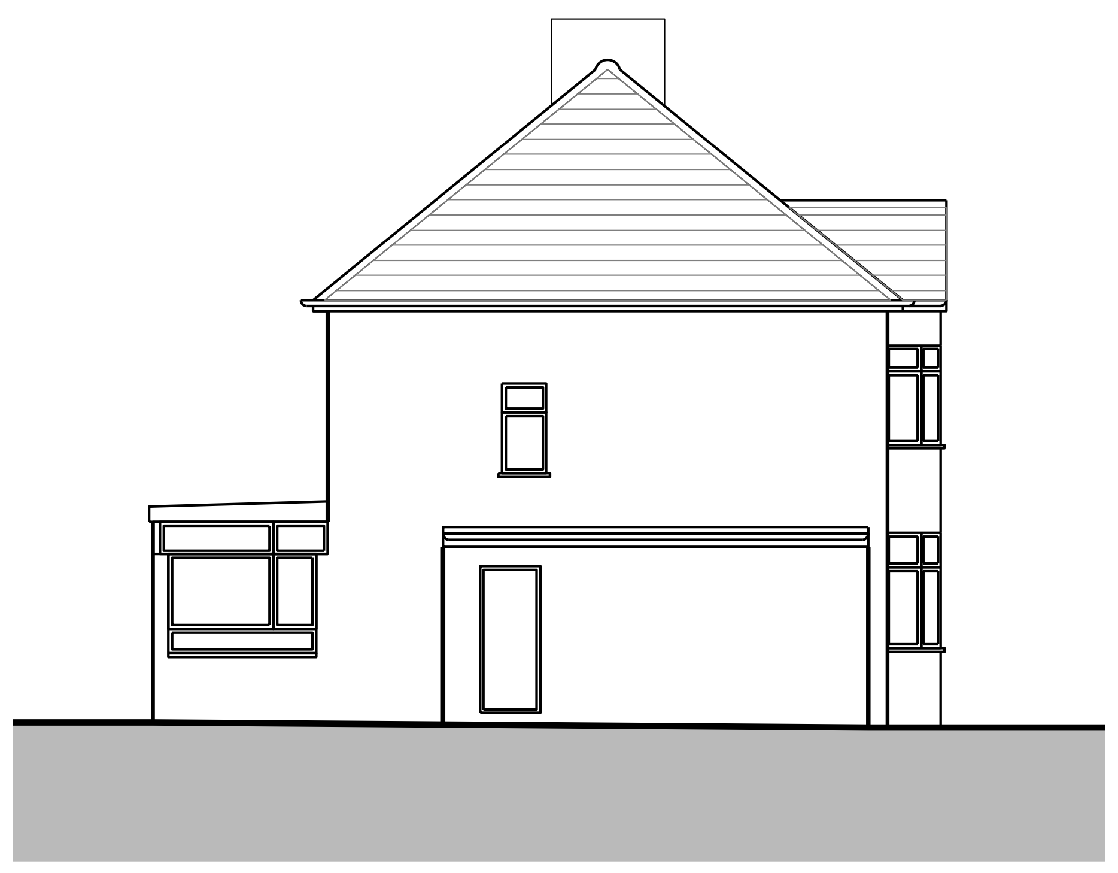

SIDE ELEVATION

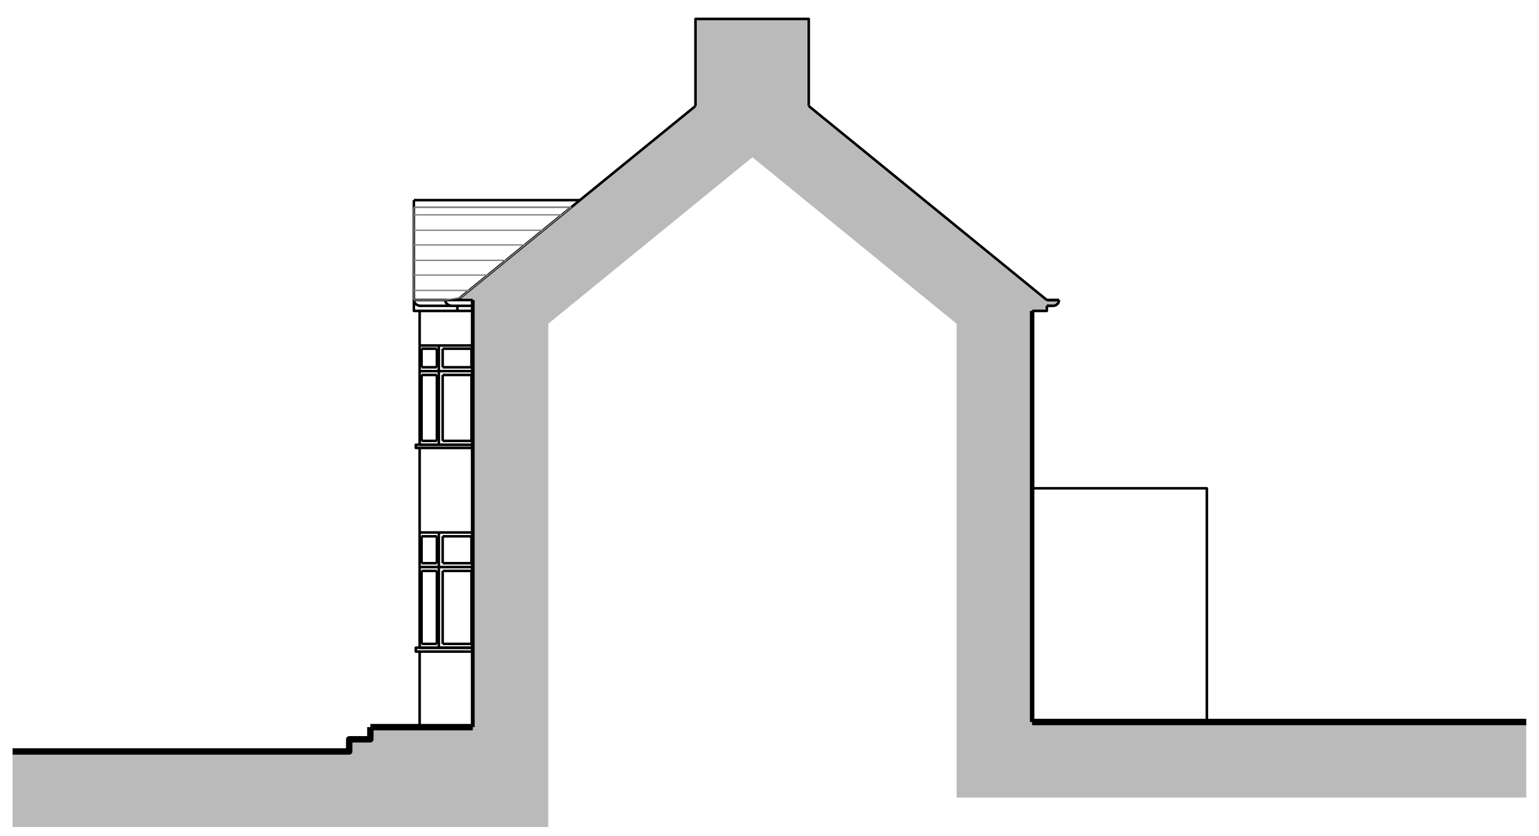

FLANK ELEVATION

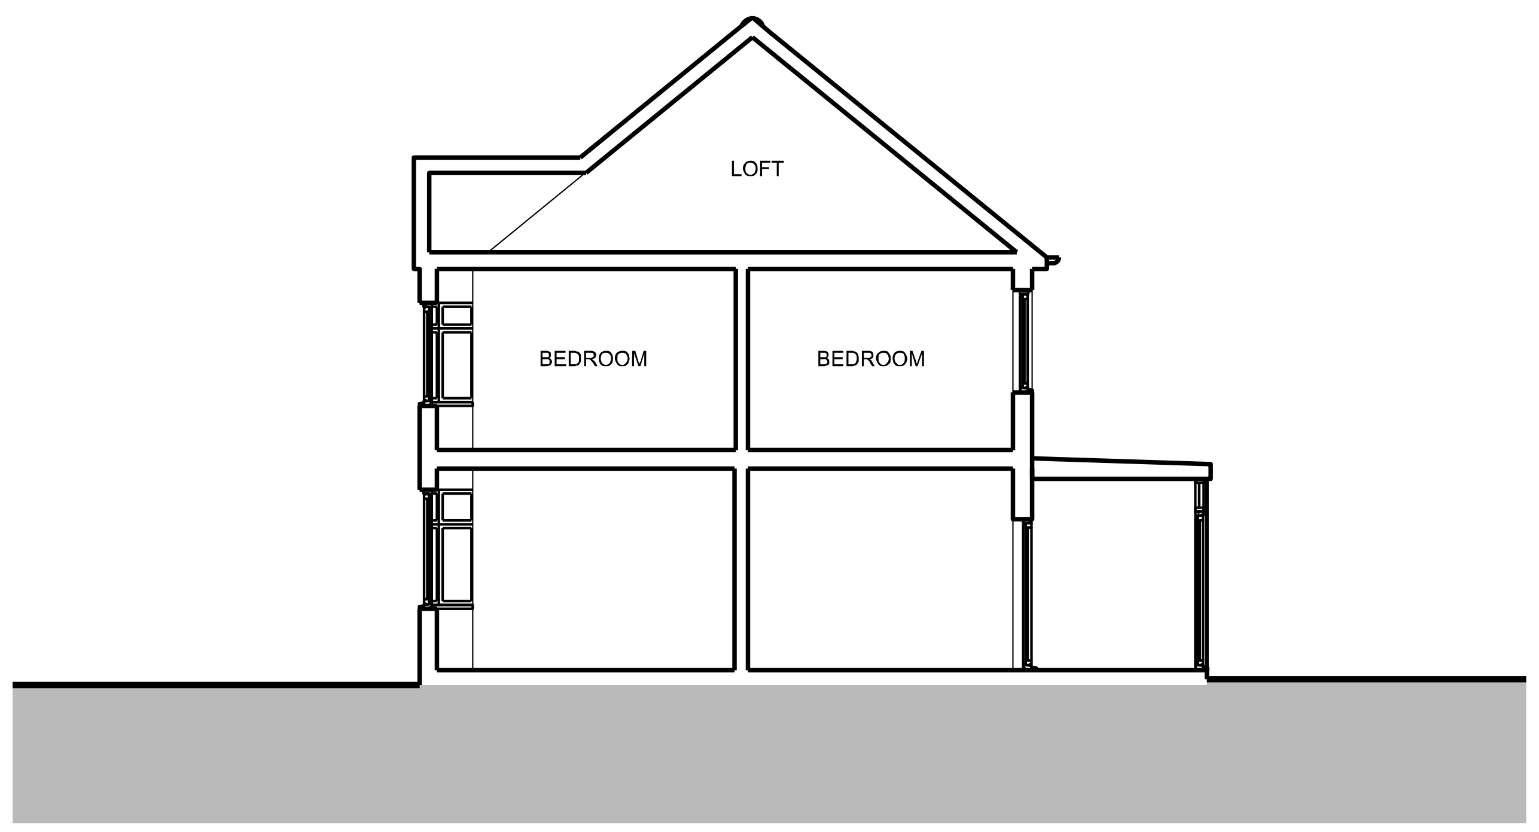

TYPICAL SECTION A-A

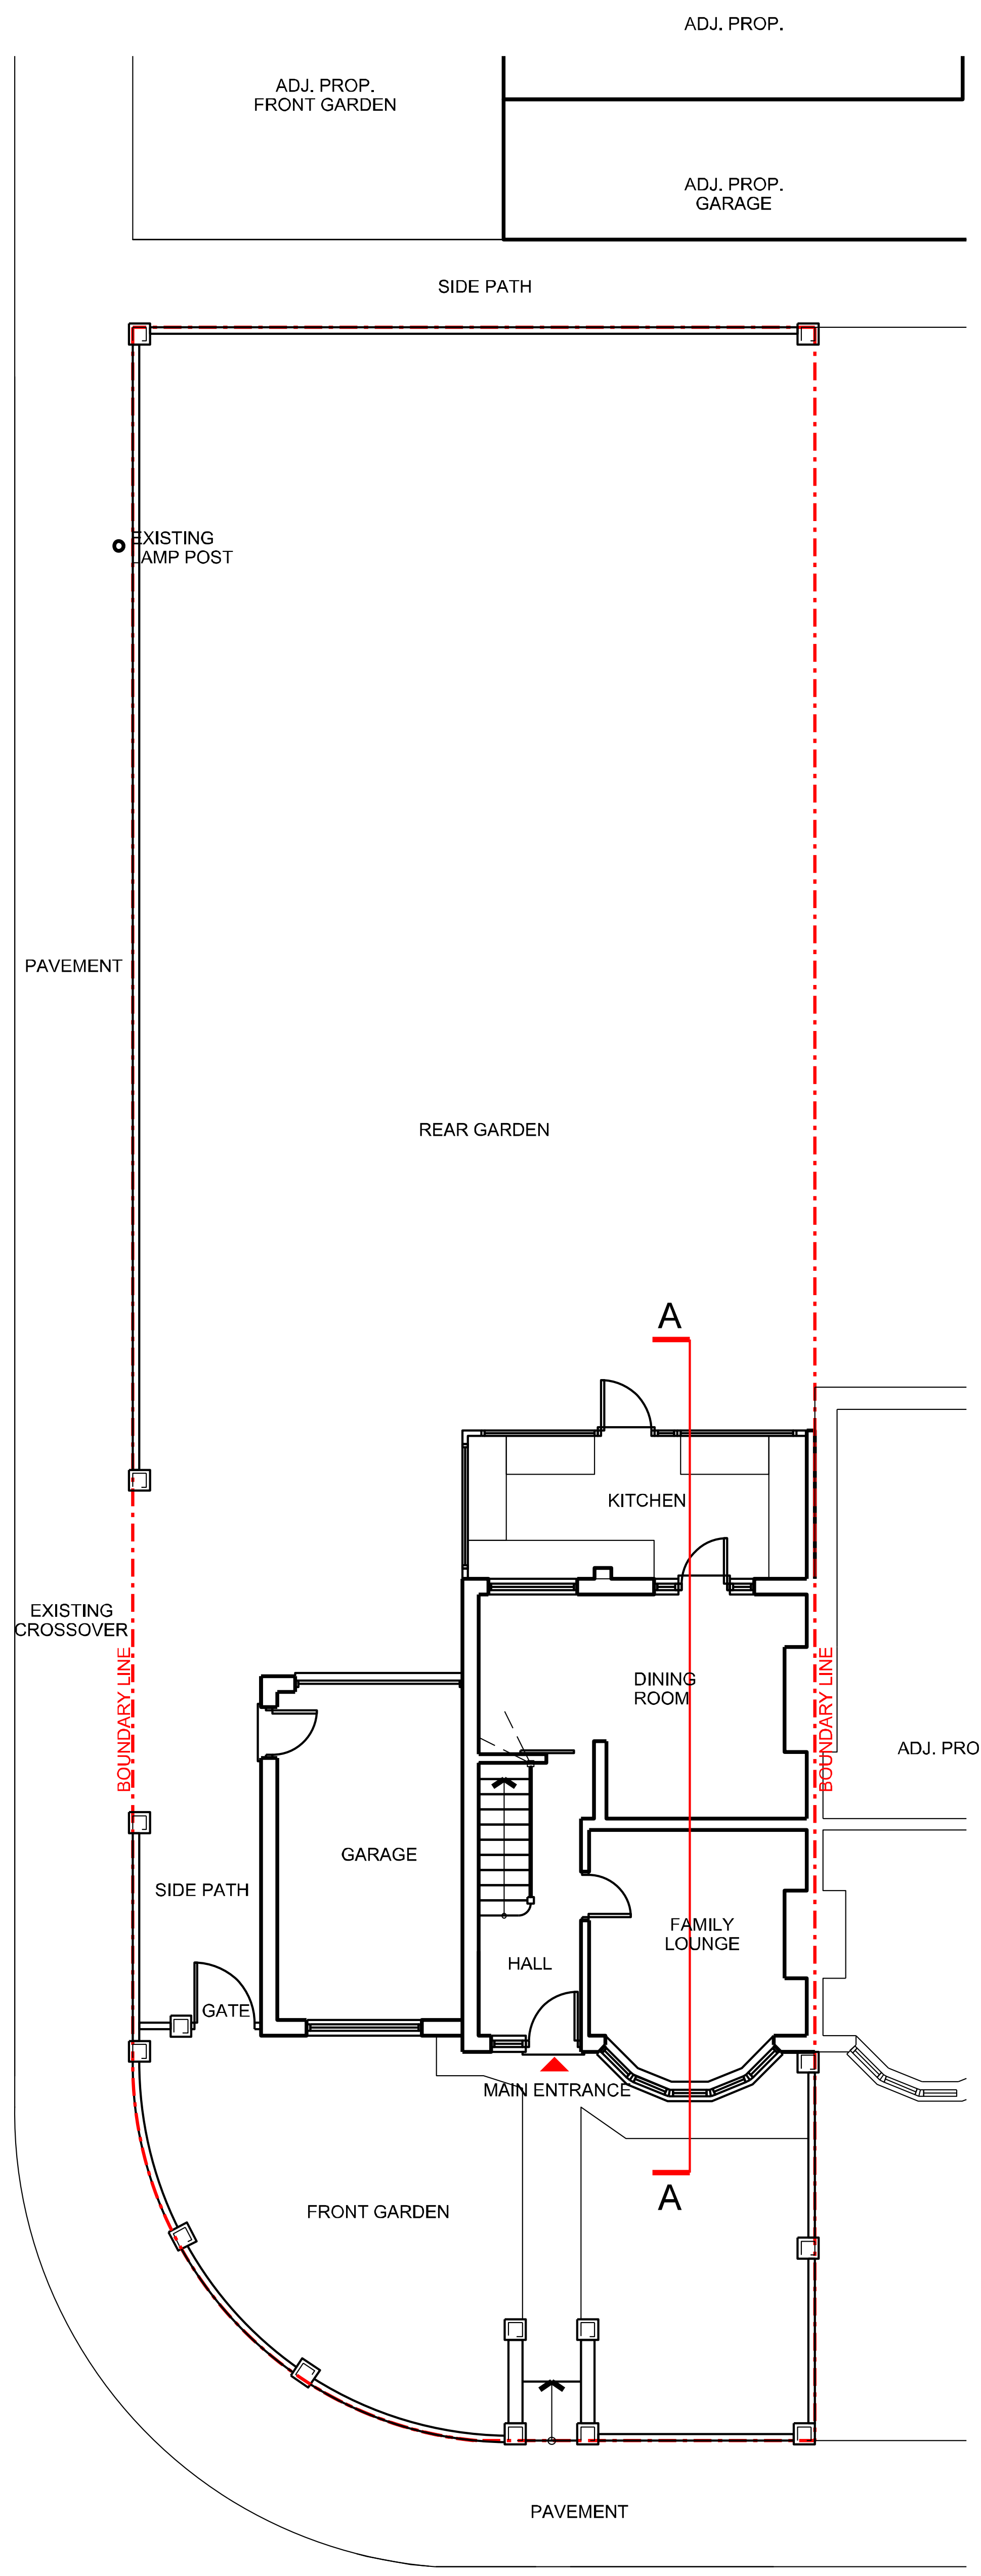

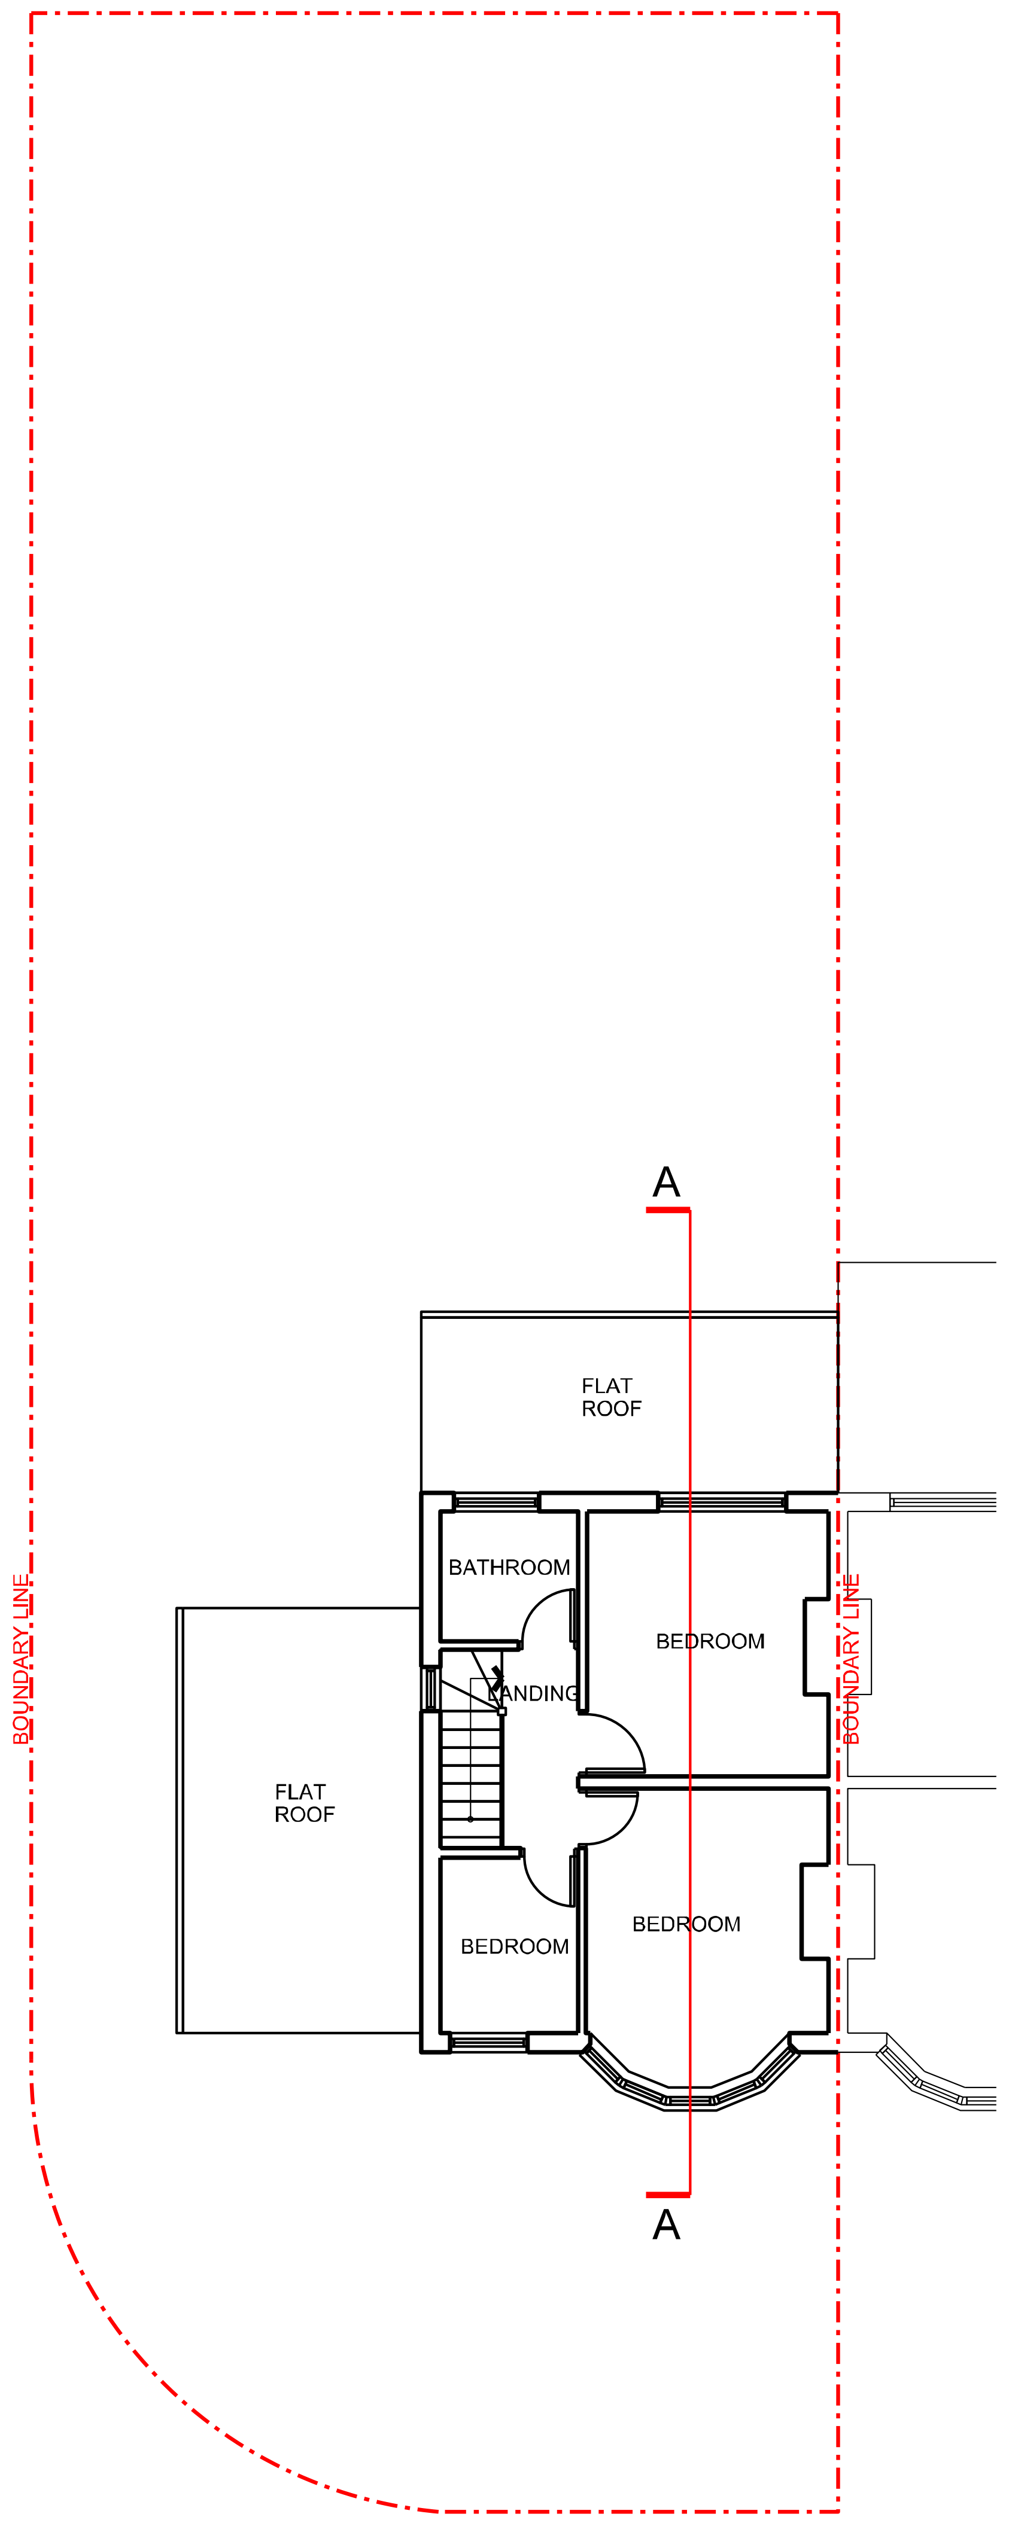

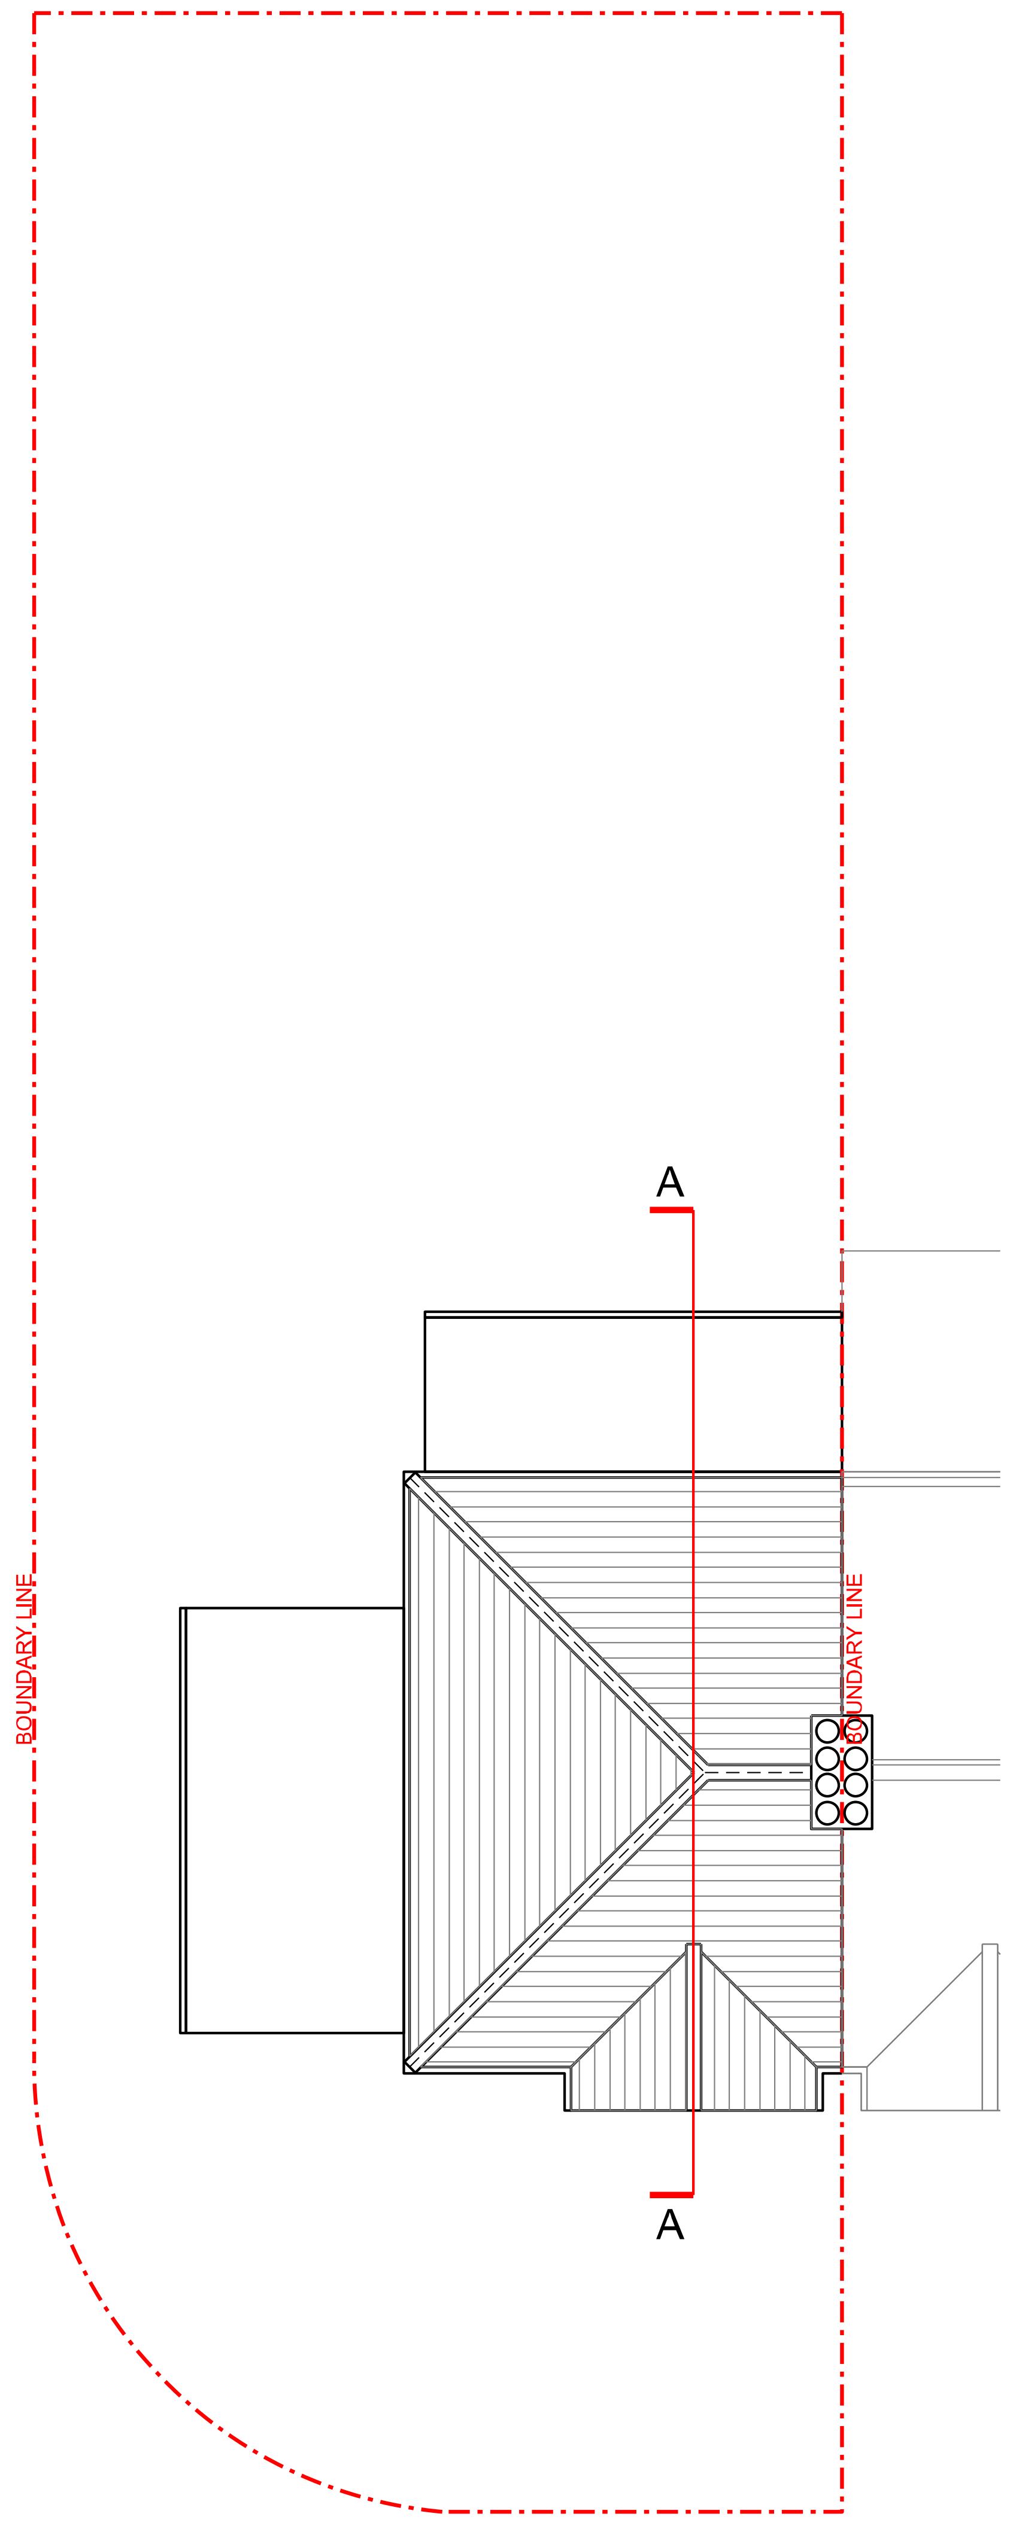

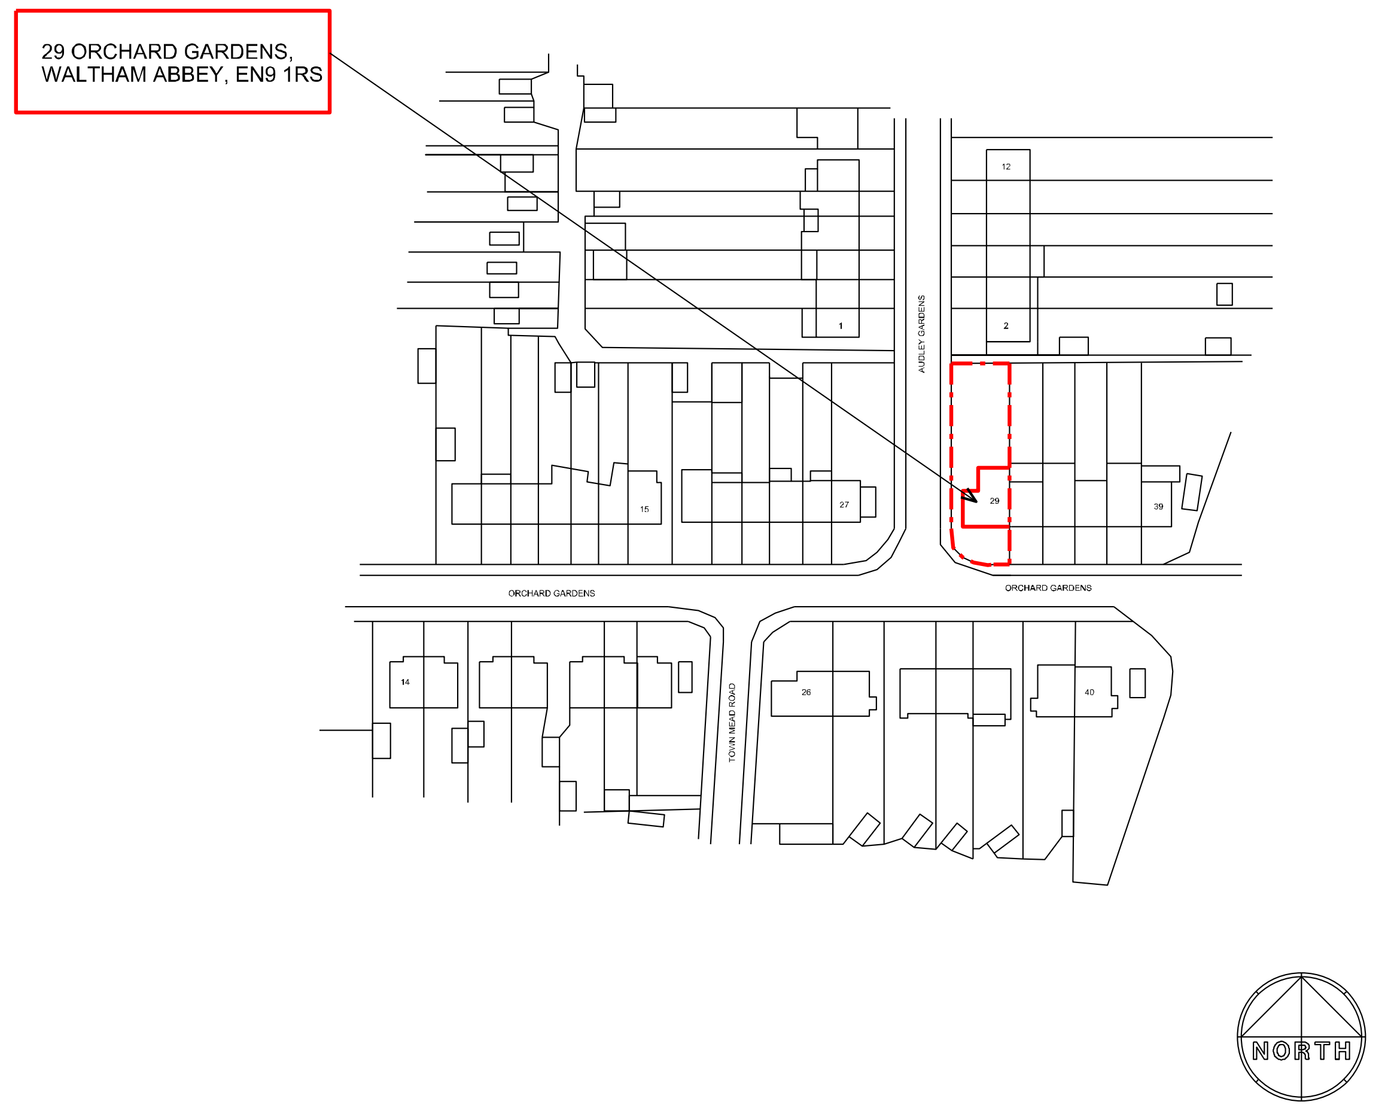

LOCATION MAP
SCALE 1:1250

REVISION	DATE	COMMENTS	AUTHOR / CHECKED

Errol Houston | Architectural Designer
EHD Studio
07944105984
Houston360@hotmail.co.uk

TITLE
29 ORCHARD GARDENS, WALTHAM ABBEY, EN9 1RS

DETAIL
EXISTING PLANS, SECTIONS AND ELEVATIONS

DATE	**SCALE**	**PAPER SIZE**	**AUTHOR \ CHECKED**
APR 2019	1:50	A1	AE/EH

DRAWING No.	**REV.**	**STATUS.**
19006 P 0101		PLANNING

CONTRACTORS MUST CHECK ALL DIMENSIONS ON SITE. ONLY FIGURED DIMENSIONS ARE TO BE WORKED FROM. DISCREPENCIES MUST BE REPORTED TO THE ARCHITECT BEFORE PROCEEDING. © THIS DRAWING IS COPYRIGHT.

SCALE BAR
mm 500 2500 5000 7500