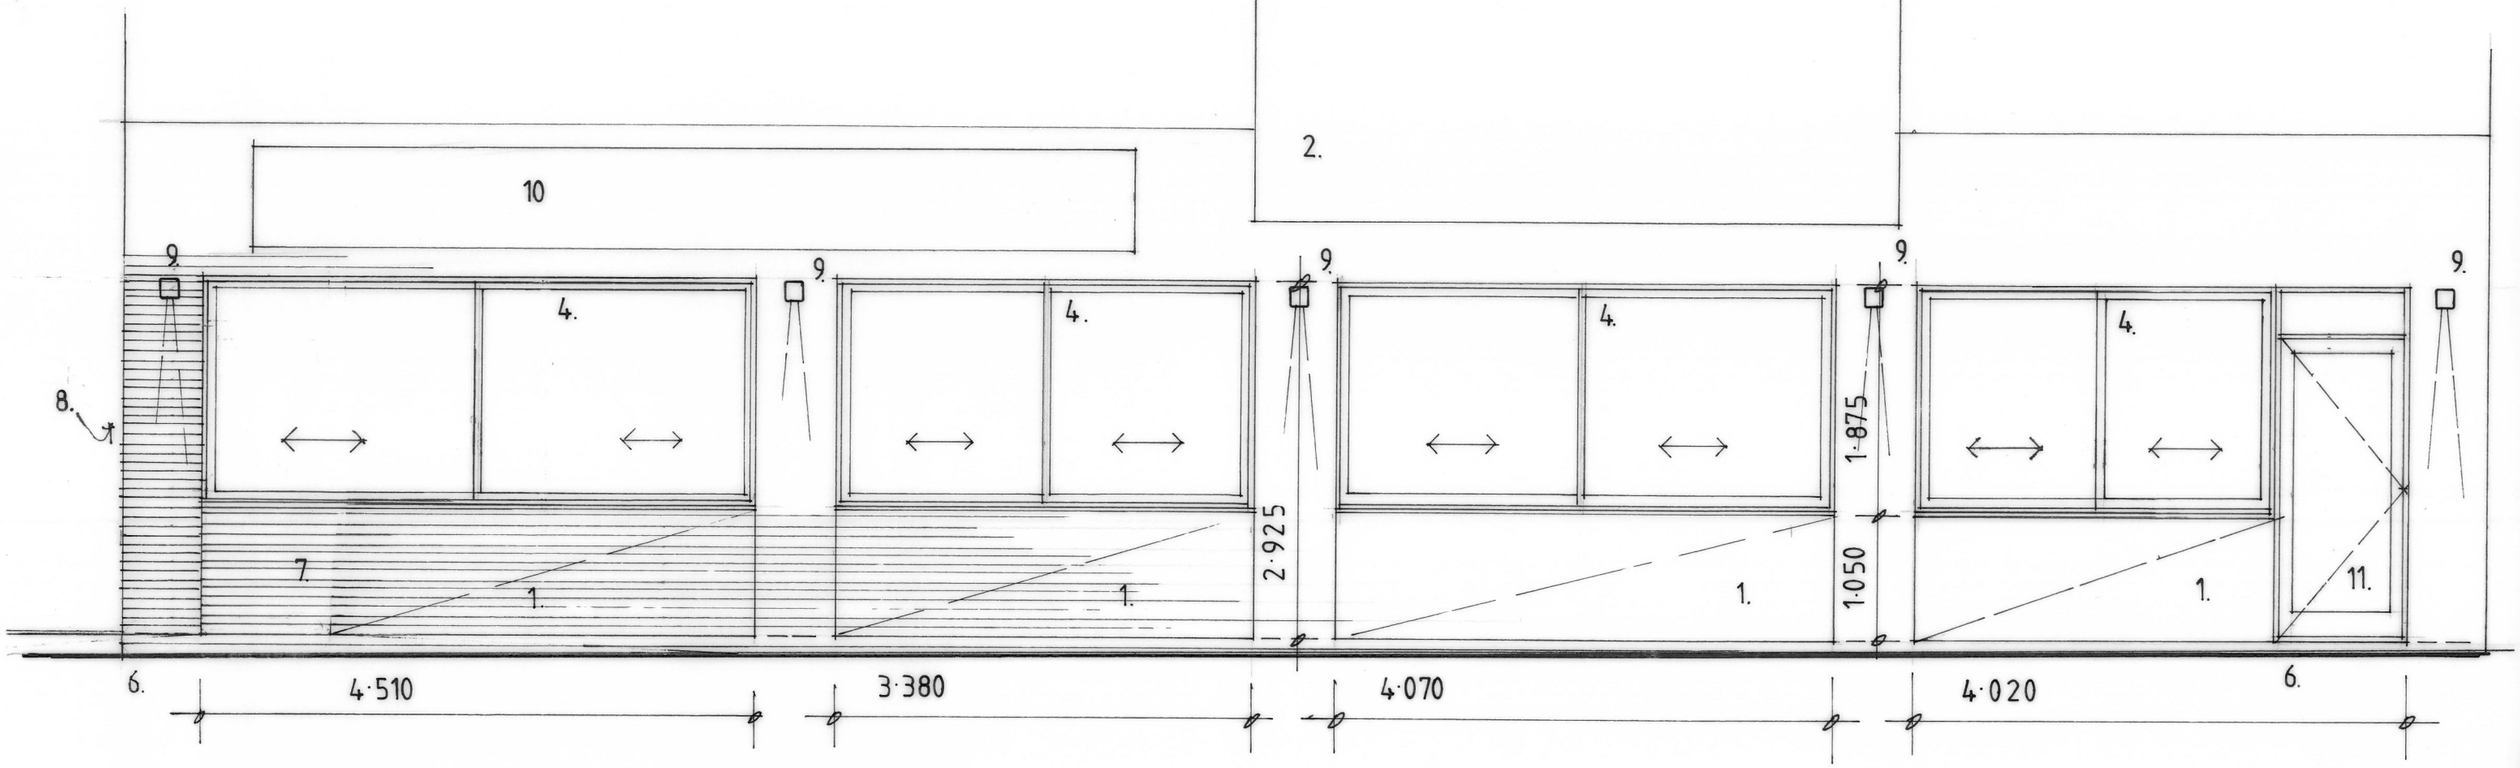


0. 1. 2. 3. 4. 5. 6. 7. Scale. 1:50.

1	Matching Yellow stock facing brickwork to infill where larger shop window have been removed.
2	Black Cedral cladding board.
3	Grey powder coated aluminium windows/doors.
4	Stainless steel anodized aluminium shop sliding windows fitted into existing structural opening widths.
5	See drawing 2019/07/10 for details of entrance doors and raised pavement works.
6	Existing ground/pavement level.
7	Disabled assess door with tarmac pavement level raised/ramped no longer required.
8	Glass entrance doors on side elevation.
9	Surface mounted down-lighters.
10	Location of illuminated sign subject of future planning application to EFDC.
11	1.000mm wide Fire exit door. (Strictly fire escape only)

REV. "B". FIRE EXIT DOOR ADDED TO RHS OF HIGH STREET ELEVATION. 12/03/2020.

REV. "A" DISABLED ACCESS DOOR OMITTED BECAUSE REVISED MAIN ENTRANCE CAN NOW ACCOMODATE WHEEL CHAIR ACCESS. 03/03/20

Proposed Restaurant. 26 High Street.
Epping. Essex. CM16 4AU
Part of Proposed North West Elevation.

1:50 scale. November. 2019 Drawing Number **2019/07/09"B."**

ROBERT FLETCHER

Architectural Design and Project Management.

'HYTHE STUDIO'. 58 Ormonde Road. Hythe. Kent. CT21 6DW

Tel. 01303 – 266006. Mob. 07976 – 837758. E-mail rbf.architecture@gmail.com



Proposed North West Elevation.

1	**Yellow stock facing brickwork.**
2	**Black Cedral cladding board.**
3	**Grey powder coated aluminium windows.**
4	**Stainless steel anodized aluminium shop windows.**
5	**Site boundary line.**
6	**Existing trees with preservation orders.**
7	**Disabled assess door now omitted.**
8	**Glass entrance doors on side elevation.**
9	**Surface mounted down-lighters.**
10	**Location of illuminated sign subject of future planning application to EFDC.**
11	**1.000mm wide Fire exit door. (Strictly fire escape only)**

REV. "B". FIRE EXIT DOOR ADDED TO RHS OF HIGH ST. ELEVATION. 12/03/2020.

REV. "A". DISABLED DOOR OMITTED & MAIN ENTRANCE REVISED TO ALLOW WHEELCHAIR ACCESS. 03/03/2020.

Proposed Restaurant. 26 High Street.
Epping. Essex. CM16 4AU

Proposed North West Elevation.

1:100 scale. November. 2019 Drawing Number **2019/07/06"B"**

ROBERT FLETCHER
Architectural Design and Project Management.
'HYTHE STUDIO'. 58 Ormonde Road. Hythe. Kent. CT21 6DW
Tel. 01303 – 266006. Mob. 07976 – 837758. E-mail rbf.architecture@gmail.com