


PROPOSED STREET ELEVATION 1:200

the applicant agrees to meeting the Council's SAC contributions with regards to air quality mitigation and recreational impact

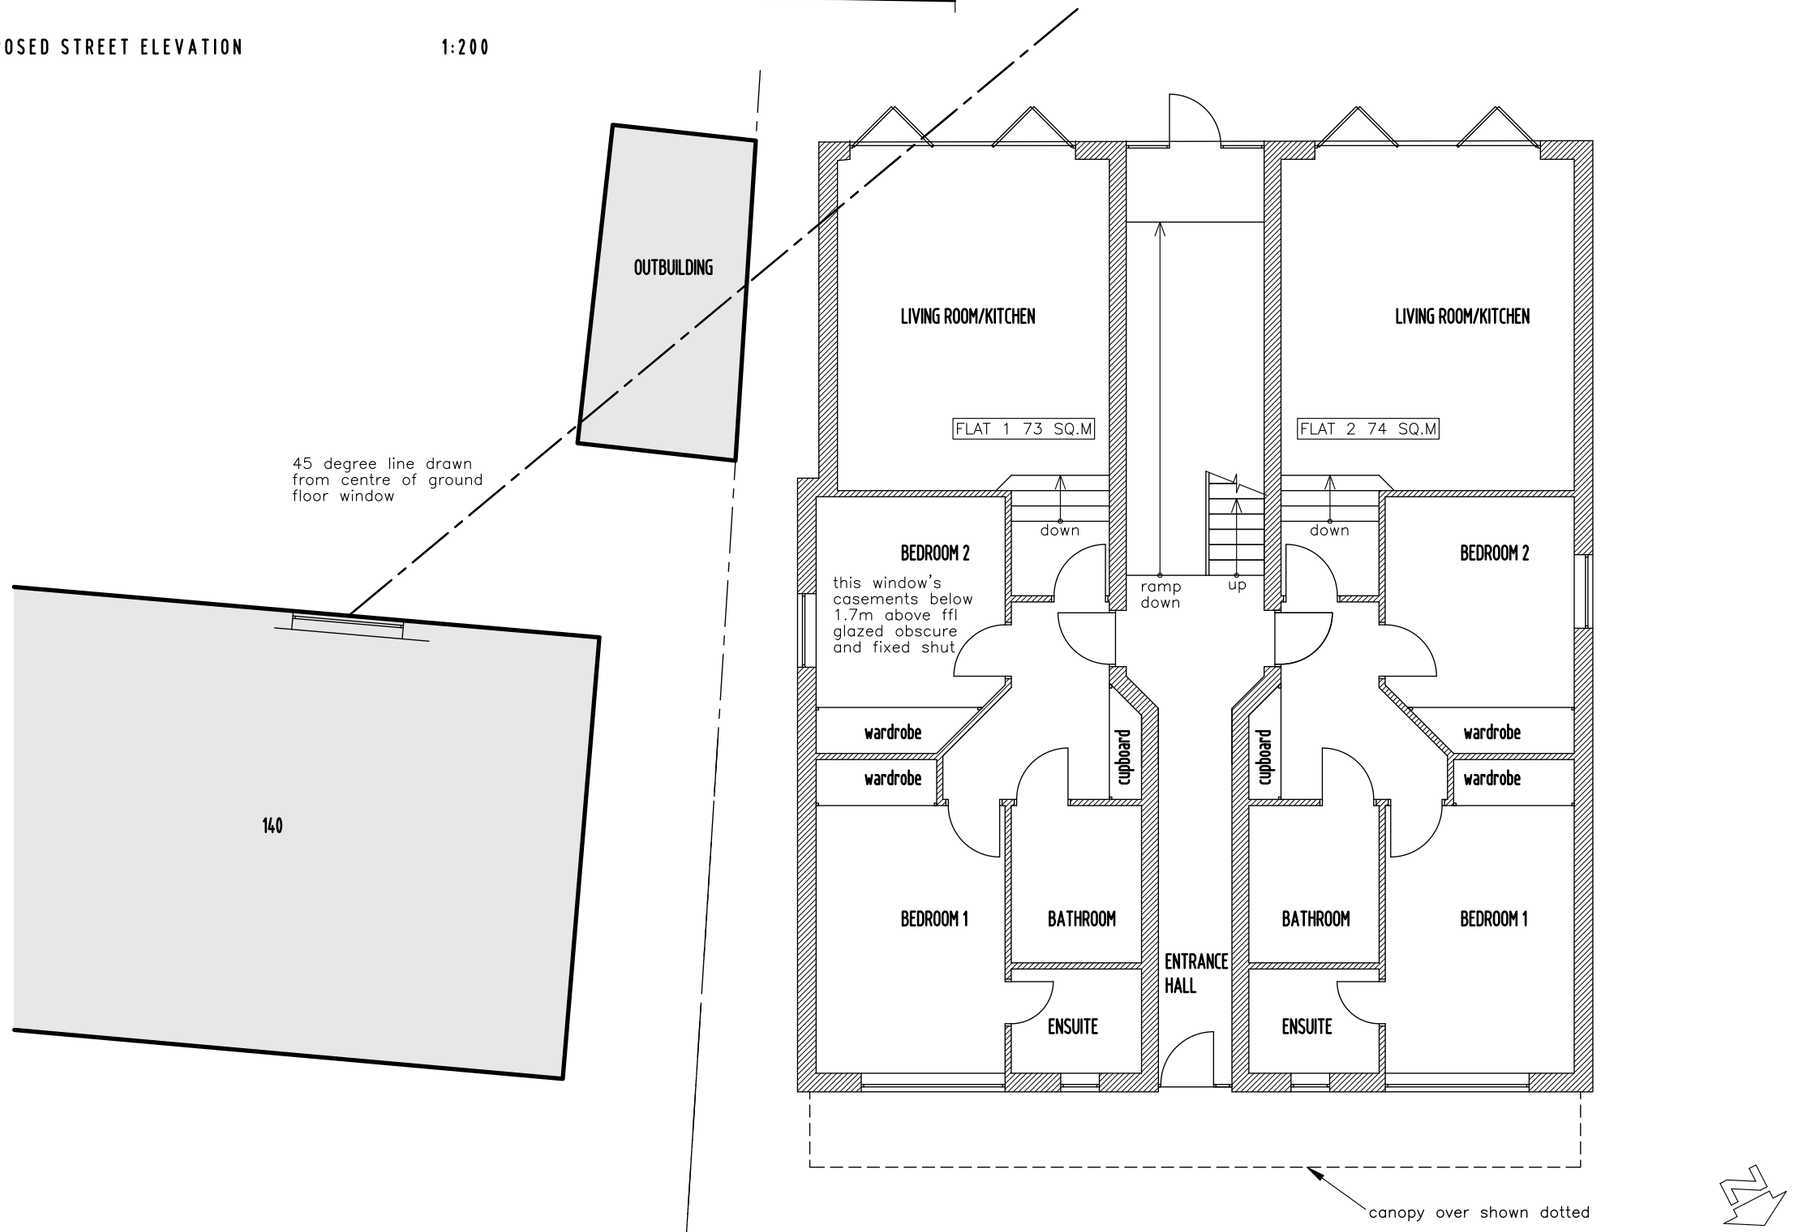

GROUND FLOOR

notes

All dimensions to be checked on site
This drawing is prepared for Planning application purposes only and should not be scaled from

revisions

A : 3.10.2019
bed 2 window provisos, refuse encs

client
MR B CHAHAL
142 BUCKHURST WAY
BUCKHURST HILL

project
DEMOLITION OF BUNGALOW AND ERECTION OF FOUR LUXURY FLATS
GROUND FLOOR PLAN

scale	date	drawn
1 : 100 @ A3	31/7/19	BC

drawing no	revision
19_7_001	A