
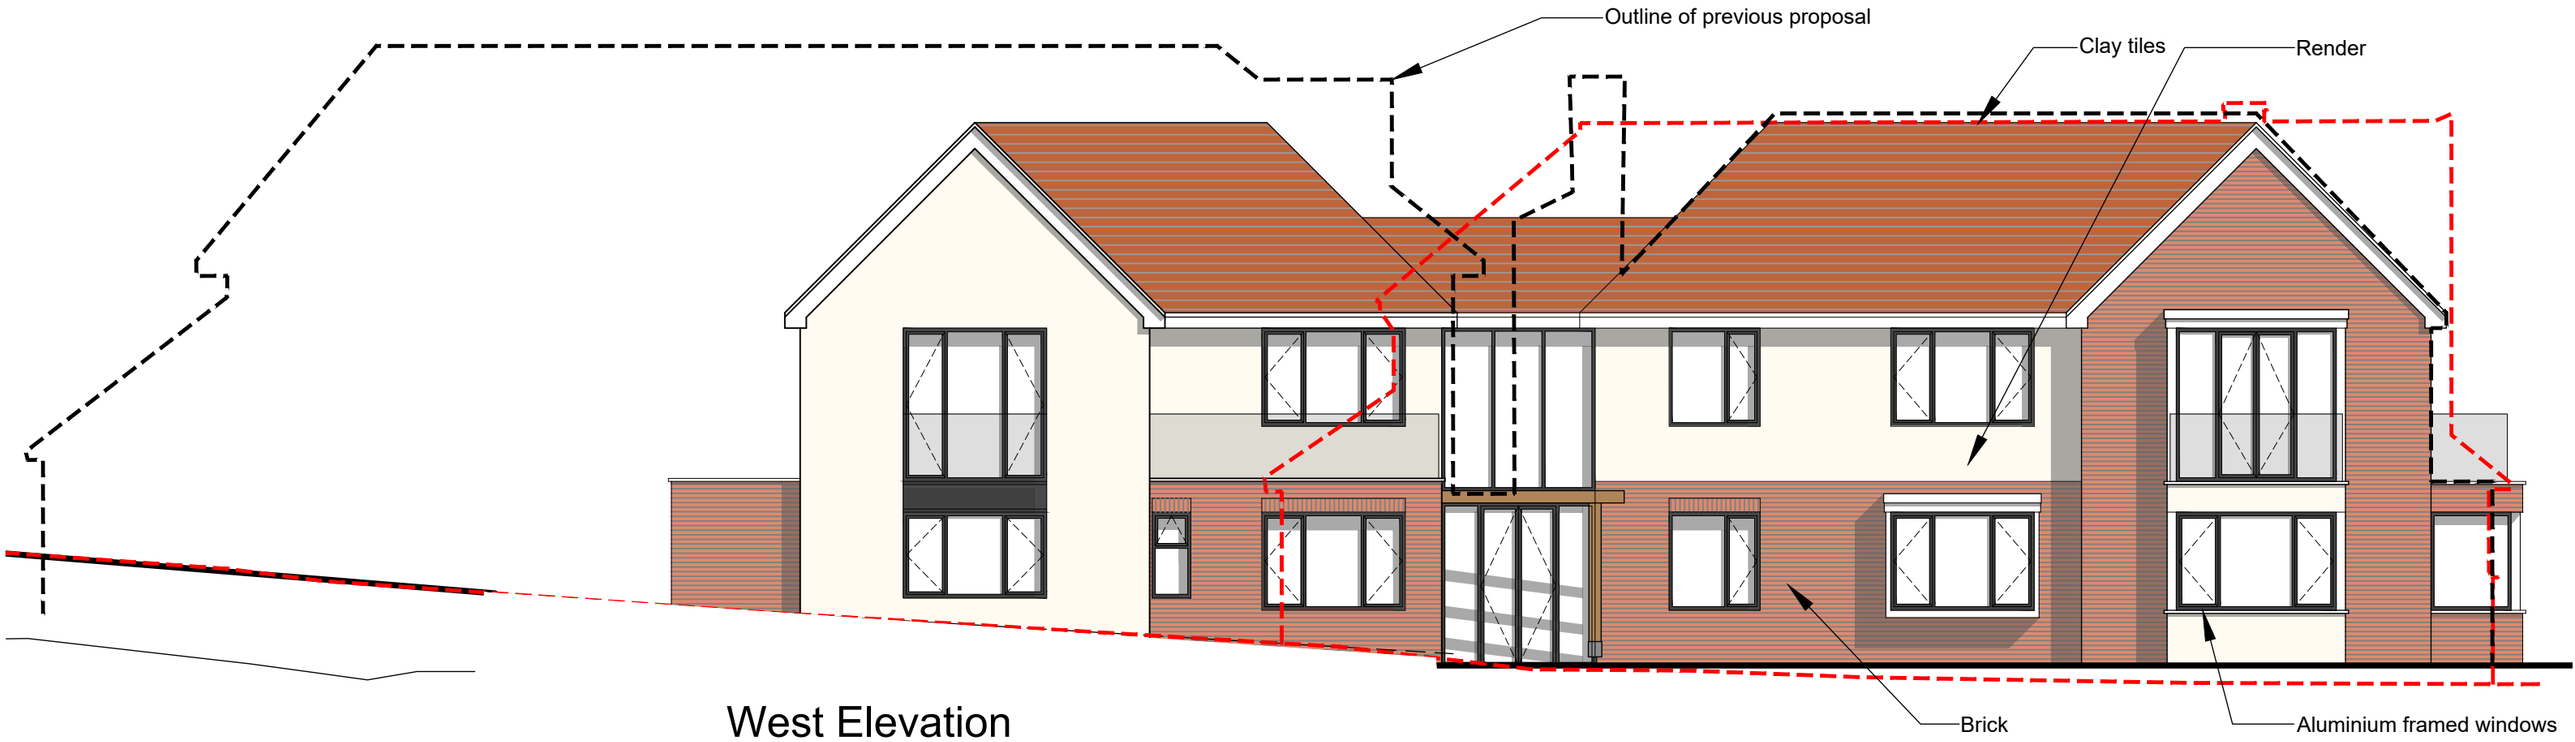


West Elevation

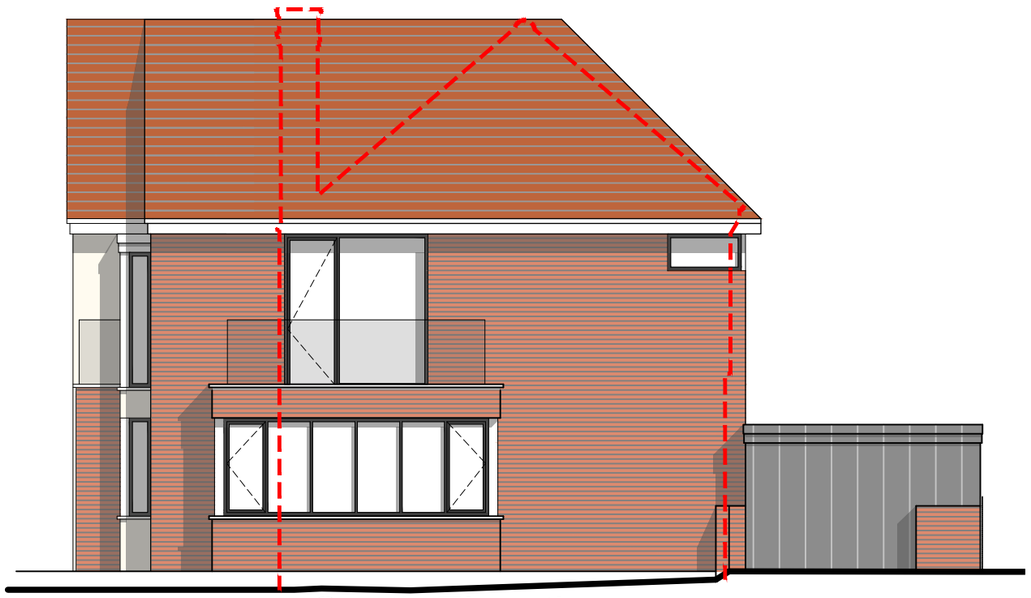

South Elevation

0 1000 2000 3000 4000 5000 6000 7000 8000 9000 10000

SCALE 1:100

ALL DIMENSIONS APPROXIMATE

SCHEME DESIGN SUBJECT TO STRUCTURAL ENGINEER /SERVICES ENGINEER, & PLANNERS COMMENT

FOR PLANNING

G	14/09/20	Bin store height reduced	BC
F	08/06/20	South bend moved away from boundary	BC
E	13/05/20	Layout reduced and revised	BC
D	03/03/20	Updates added	BC
C	21/02/20	Layout amended	BC
B	02/12/19	Revised following client comment	BC
A	11/07/19	Elevations changes	BC

BB PARTNERSHIP LTD
CHARTERED ARCHITECTS
Studios 33-34, 10 Hornsey St, London. N7 8EL
Tel 020 7336 8555 - e-mail - architect@bbpartnership.co.uk

© 2018 BB PARTNERSHIP LIMITED ALL RIGHTS RESERVED

project	date	scale	drawn
2 Courtland Drive Chigwell IG7 6PN	04/07/19	1:100@A3	BC
drawing Proposed South and West Elevations	drwg. no GBI_207		rev. G