
© DO NOT SCALE DRAWING

Lee Evans Partnership LLP own the copyright of this and any associated documents. Such documents may not be used or reproduced for any purpose other than that for which they were created.

REV.	DATE	DRN.	CKD.	NOTES
-	-	-	-	-

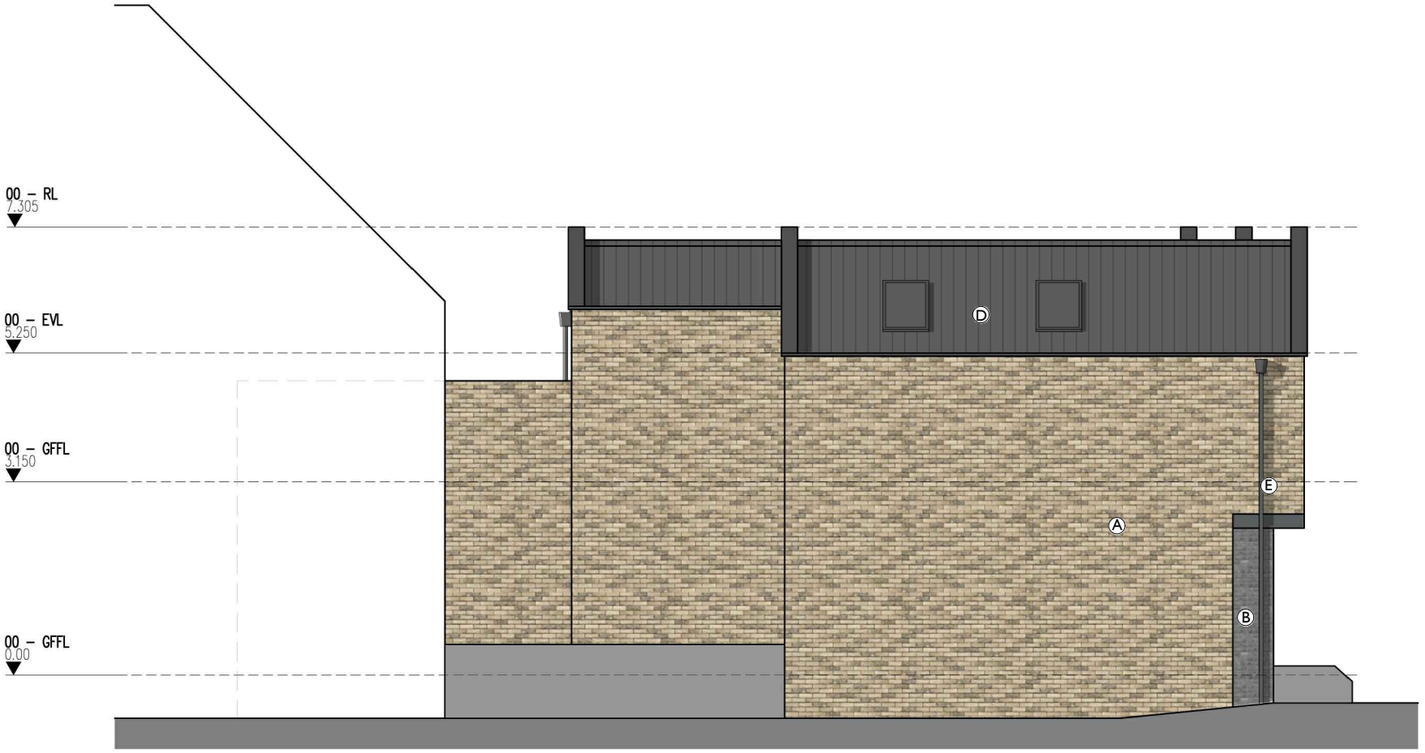

EAST ELEVATION



WEST ELEVATION

1:100 0 1 2 3 4 5 6 7 8 9 10m

Materials Key:

- Ⓐ Vandersanden Corum yellow/grey stock brickwork
- Ⓑ Dark grey/bue stock brickwork
- Ⓒ Grey aluminium window and doors
- Ⓓ Standing seam zinc roofing
- Ⓔ Grey uPVC gutters and downpipes
- Ⓕ Slate roof tiles to match adjacent library building

PLANNING

lee evans partnership

chartered architects and planning consultants

Lee Evans Partnership LLP,
Canterbury: St Johns Lane, Canterbury, Kent CT1 2QQ Tel: 01227 784444
London: 21–35 Kirby Street, London EC1N 8TE Tel: 0207 492 1744
email: architects@lee-evans.co.uk website: www.lee-evans.co.uk fax: 01227 819102

PROJECT
98 Westbury Lane Buckhurst Hill : housing

CLIENT — DATE
Blueleaf Consultants 01/12/2020

DRAWING TITLE — DRN + CKD
PROPOSED ELEVATIONS
EAST AND WEST ELEVATIONS LS LG

ISSUE STATUS — SCALE
PLANNING DRAWING 1:100 @ A3

DRAWING NUMBER — REVISION
08658-A-L-(00)-X-0114 1st