


EXISTING GROUND FLOOR PLAN
SCALE 1:100

EXISTING LOFT PLAN
SCALE 1:100

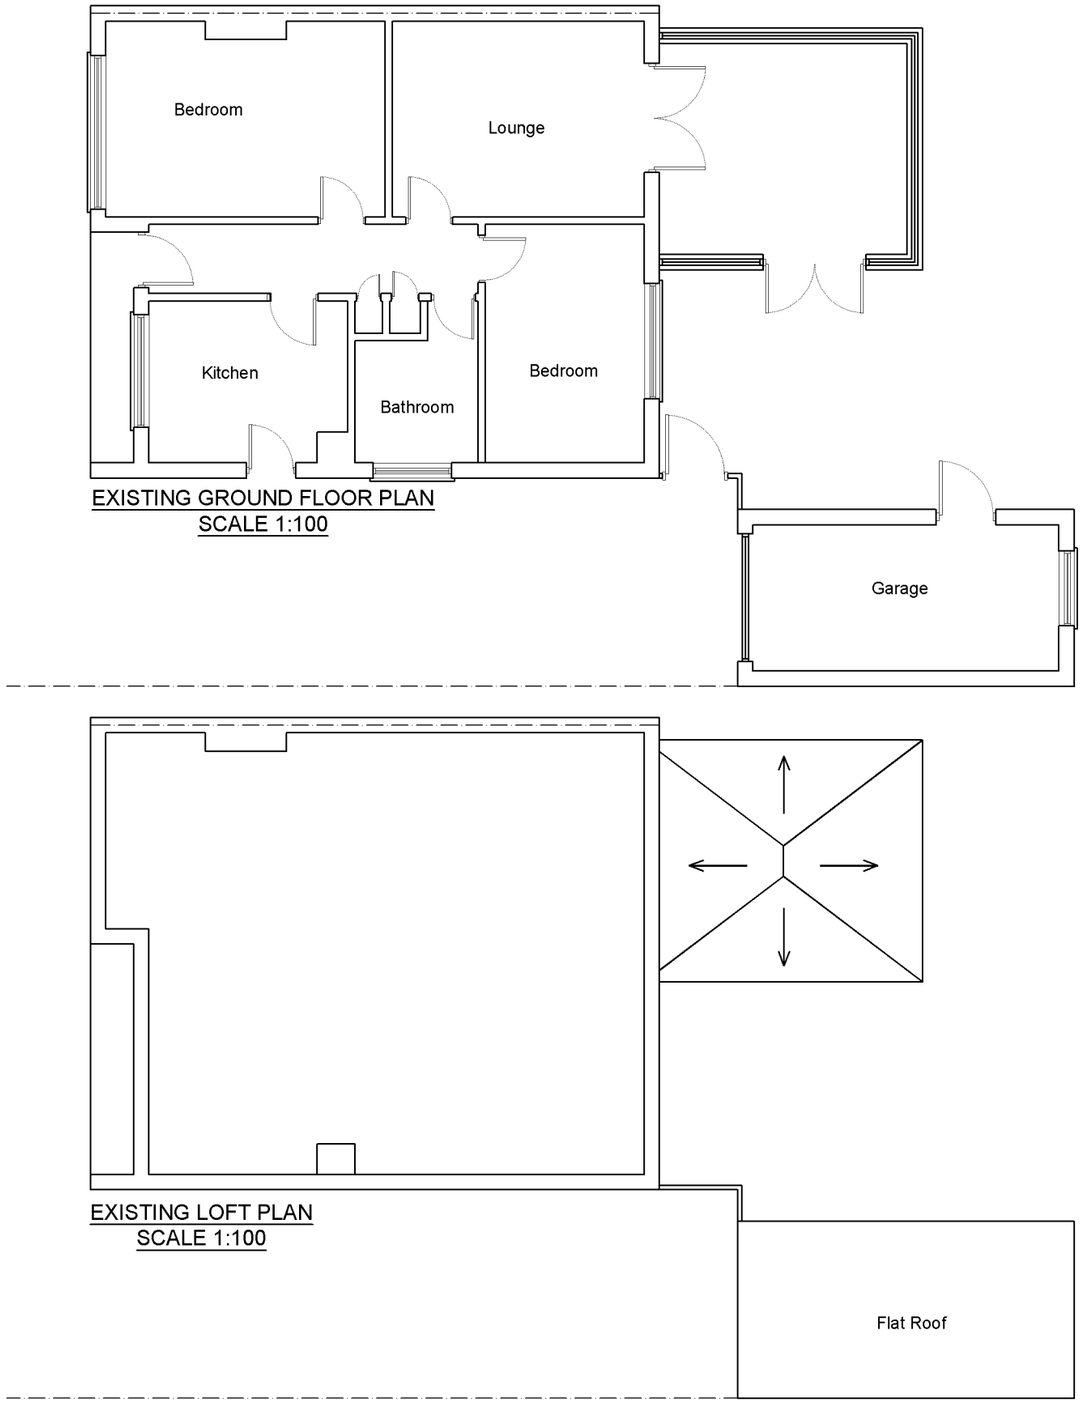

fastPlans

www.FastPlansUK.co.uk

Project:	Loft Conversion with Dormer plus extension
Address:	14 KNIGHTS WALK RM4 1DR
Scale: 1:100 @ A3	Dwg. no: A01
Drawn by: O.B.S	Date Drawn: 18-OCT-2021

For Drawings Tel: 020 3542 1777
E-mail: plans@FastPlansUK.co.uk