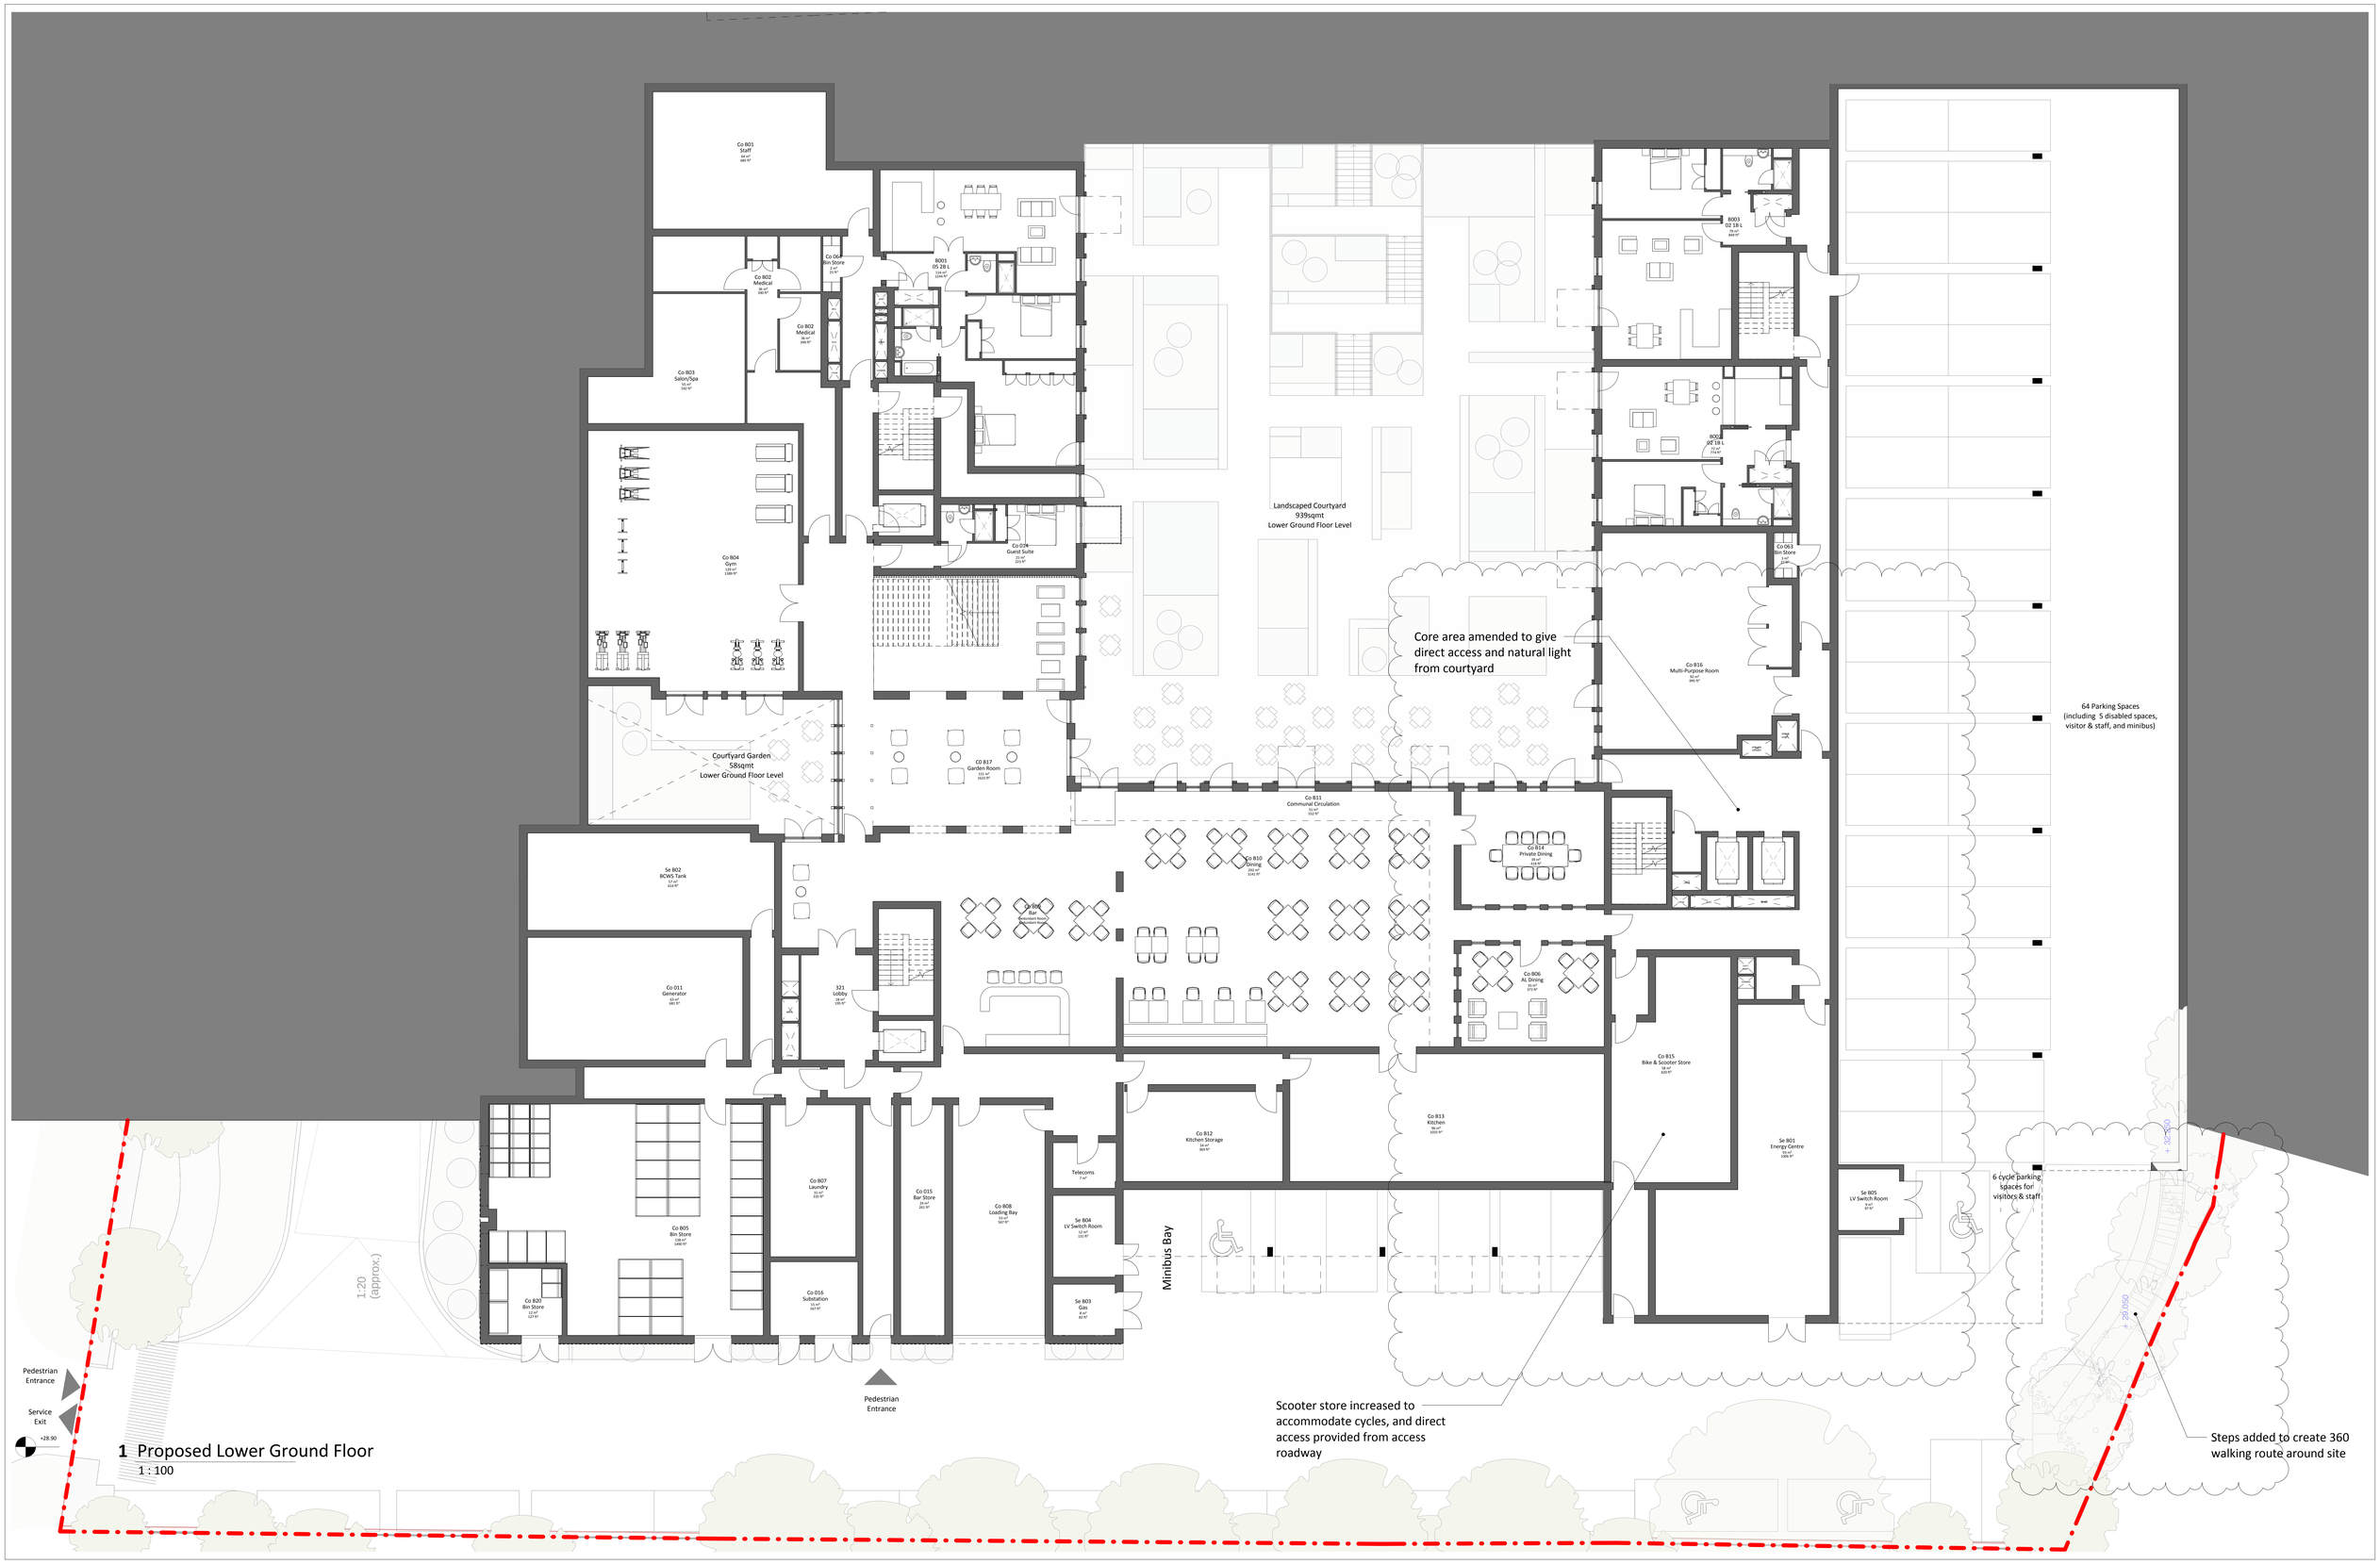

1 Proposed Lower Ground Floor
1 : 100

NOTES
CONSULTANTS
- Refer to highways consultant's drawings for details
- Refer to landscape consultant's drawings for details
- Landscaping layout is indicative only

AREAS
- Refer to area schedule

© Copyright Reserved. ColladoCollins Partners LLP

Rev	Notes	Date	By	Auth
P A	Issued For Planning	08/09/2017	DH	FR
P B	Set-backs added on eastern side	31/10/2017	DH	DH
P C	Revision Issued For Planning	22/11/2017	DH	DH
P D	Landscape plan updated	09/01/2017	DH	DH
P E	Issued for planning	16/03/2018	DH	DH
P F	Post-planning refusal amendments	25/05/2018	DH	DH
P G	Issued for planning	10/07/2018	SM	DH
P H	Scheme revised for planning	16/10/2018	MS	DH
P I	Scheme updated to reflect QRP comments	21/11/2018	DH	DH

0m 2m 4m 6m 8m 10m
VISUAL SCALE 1:100 @ A0

Application Boundary

ColladoCollinsArchitects
17-19 Foley Street
London W1W 6DW
T 020 7580 3490
F 020 7580 2917
info@colladocollins.com
www.colladocollins.com

Date: 17/07/17
Drawn By: FR
Checked by: DH
Scale @ A0: As indicated
Scale @ A2: 1 : 200

Elysian
Alderton Hill, Loughton
Lower Ground Floor Plan as proposed
PLANNING
16074 P1-099
PI
Revision