

1:100

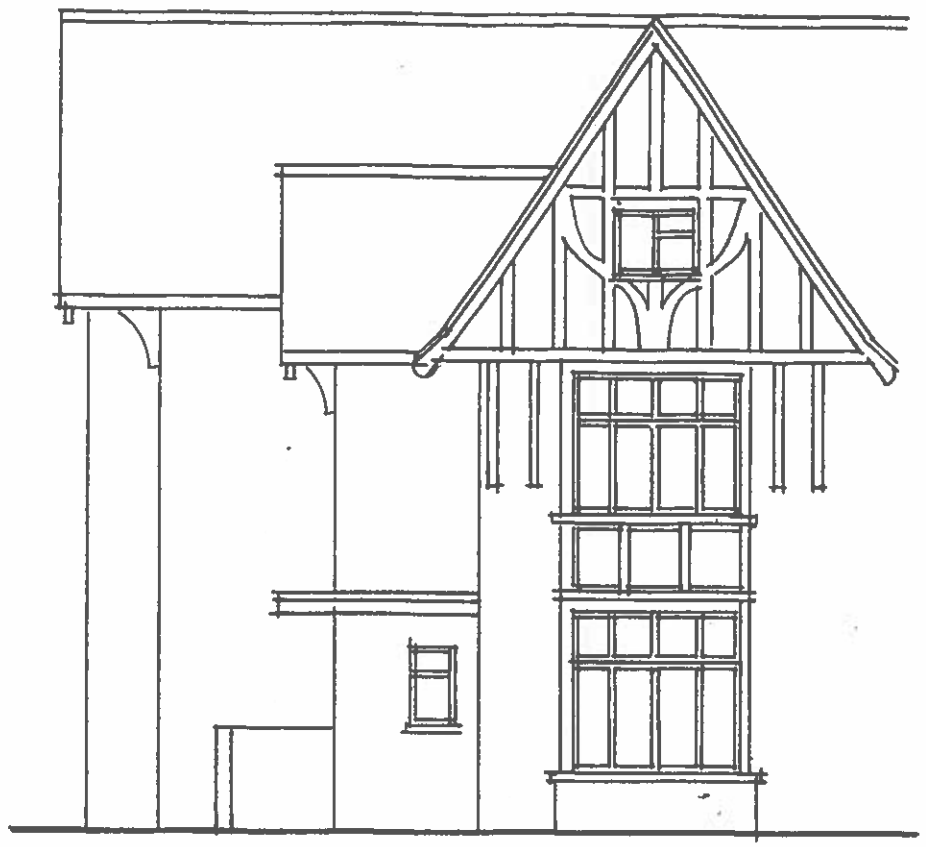

FRONT ELEVATION TO HIGH ROAD

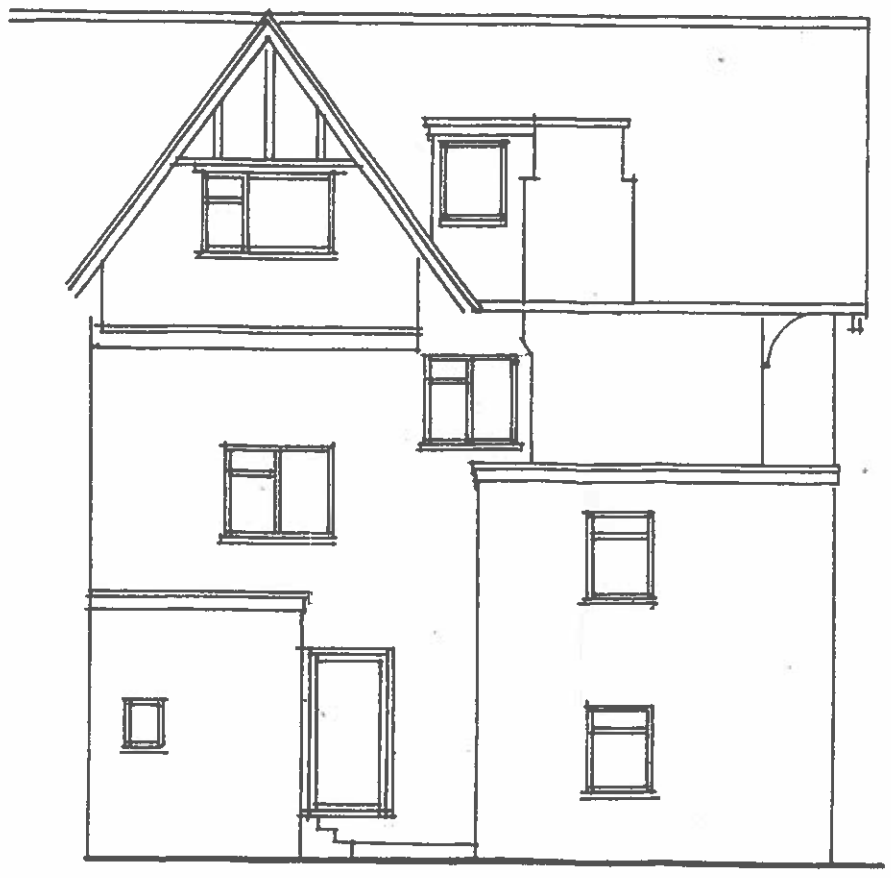

REAR ELEVATION

NOTES

All dimensions must be checked on site and not scaled from this drawing.

A		
	Date	Revisions

© copyright

archiplan
architectural and interior
design consultants
14 albert road
buckhurst hill
essex IG9 6EH

tel: 0208 504 7077
fax: 0208 504 7077
archiplan@btinternet.com

Client

Job Title

117 HIGH ROAD

LOUGHTON

ESSEX 1G10 4AJ

Drawing Title

EXISTING FRONT AND

REAR ELEVATIONS

Scale 1:100 @ A3

Date Dec 2019

Drawn by

Drg No. PHEY/19/SCH2/13

Rev.

420 X 297mm **A3**