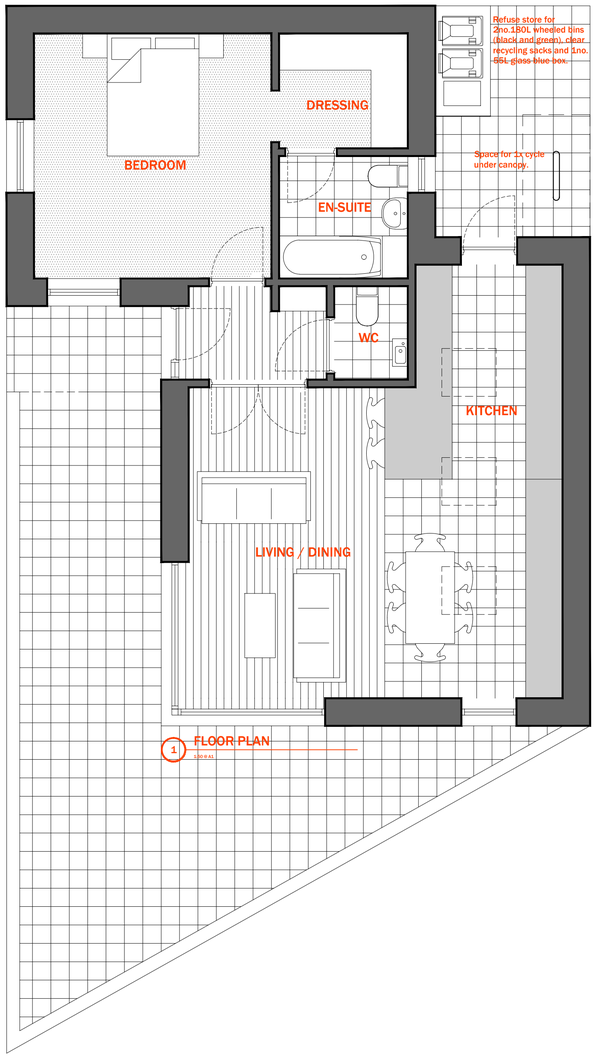

1 FLOOR PLAN
1:50 @ A1

LANDSCAPING TO PLANTERS

Following Shrubs planted in accordance with the general notes and required planting procedure i.e. specific shrubs to appropriate areas:

Cotoneaster Dammeri Skogholm (Cotoneaster)
Pocentilla Fruitcasa (Abbottswood)
Rosa Betty Ashburner (Oriental Bramble)

Note:-
Existing trees to be protected by 1.8m high heras wire fence during construction.

Grass areas to garden

2 BLOCK PLAN
1:200 @ A1

Marshall's Sylvern 'Grey' paving to patio

New 1.8m timber close boarded fence to perimeter of site

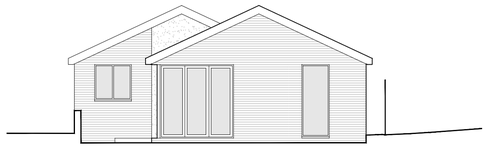

3 SOUTH ELEVATION
1:100 @ A1

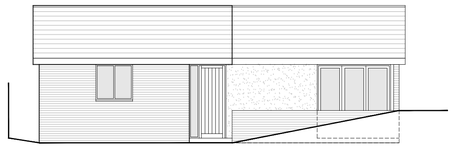

4 WEST ELEVATION
1:100 @ A1

5 NORTH ELEVATION
1:100 @ A1

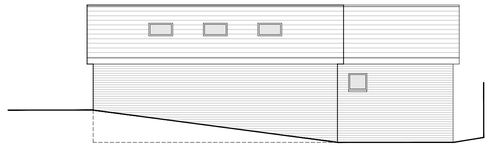

6 EAST ELEVATION
1:100 @ A1

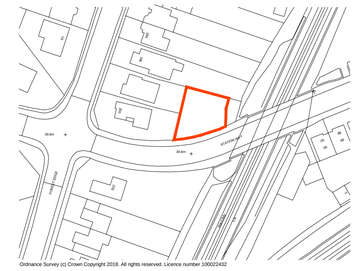

10 SITE LOCATION PLAN
1:1250 @ A1

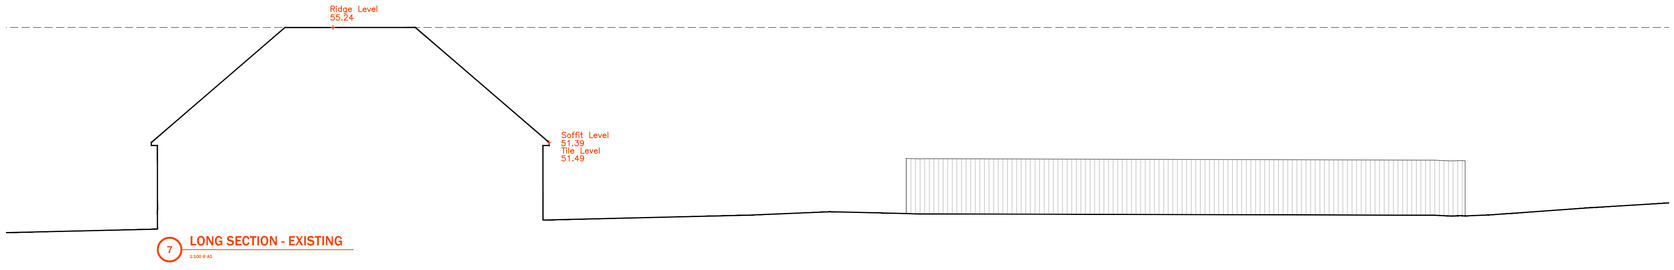

7 LONG SECTION - EXISTING
1:100 @ A1

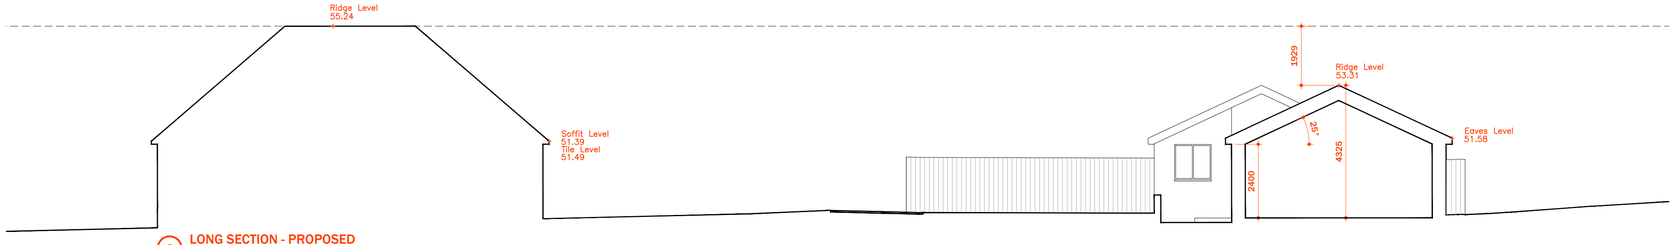

8 LONG SECTION - PROPOSED
1:100 @ A1

73 ARCHITECTS
WWW.ATELIER73.CO.UK
©2018

PROJECT
LAND TO THE REAR OF 198 & 200 FOREST EDGE
BUCKHURST HILL

DATE: APRIL 2019
PROJECT NO. 1802

REVISION	DATE
1	
2	
3	
4	
5	
6	

NOTES:

SCHEME
FLOOR PLANS
ELEVATIONS
SECTION

SCALE: 1:50 / 1:100 / 1:200

0 2 10 20
SCALE 1:200
0 1 5 10
SCALE 1:100
0 1 2 5
SCALE 1:50

B1.1

THIS DRAWING IS NOT TO BE SCALED
DIMENSIONS TO BE CHECKED ON SITE