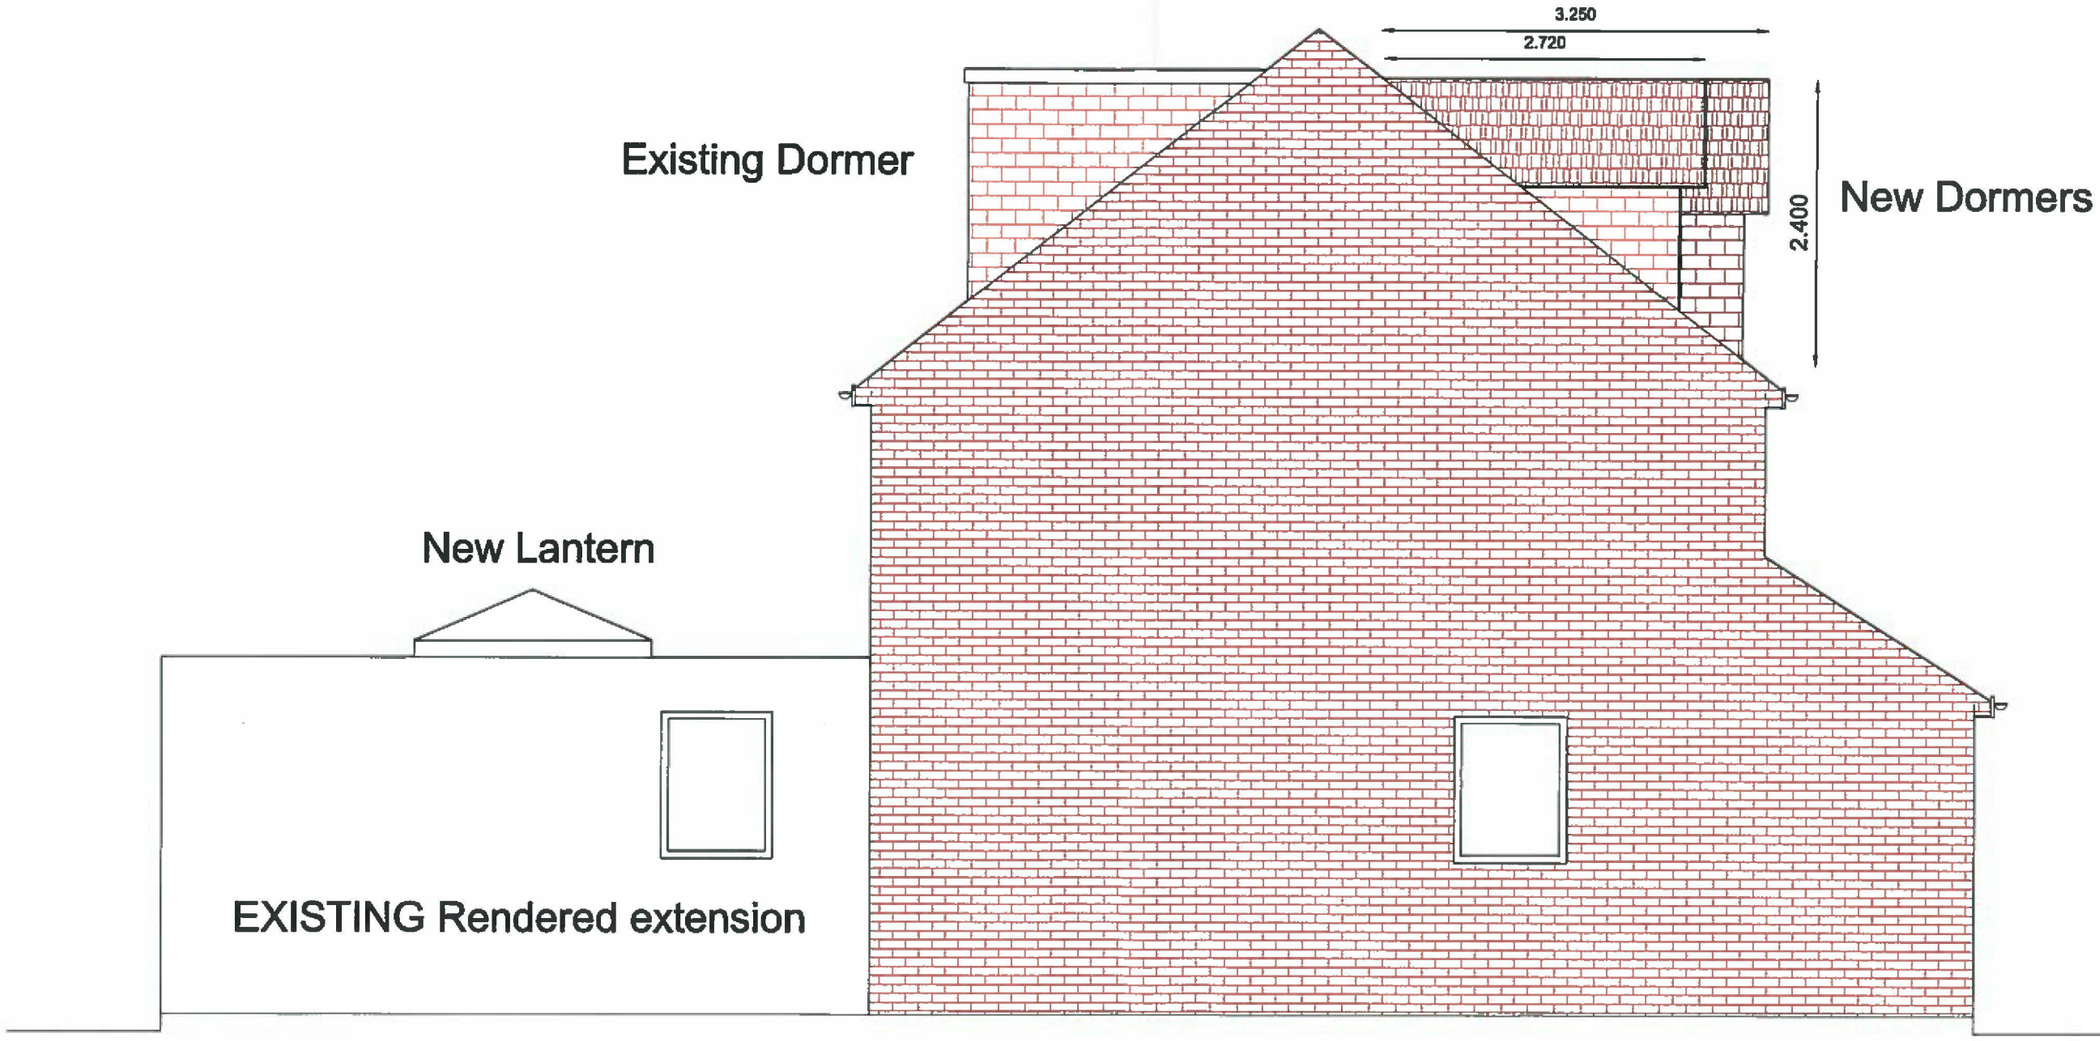


SIDE ELEVATION

Revisions						
	METRIC	Planning Application	A3	Bedford Flanagan Architect and Planner 07889058869	20 WELLFIELDS LOUGHTON IG10 1NX	Crimea House 6b Back Lane Wymondham NR18 0QB	Scale relates A3 drawings SR4 40B