
N

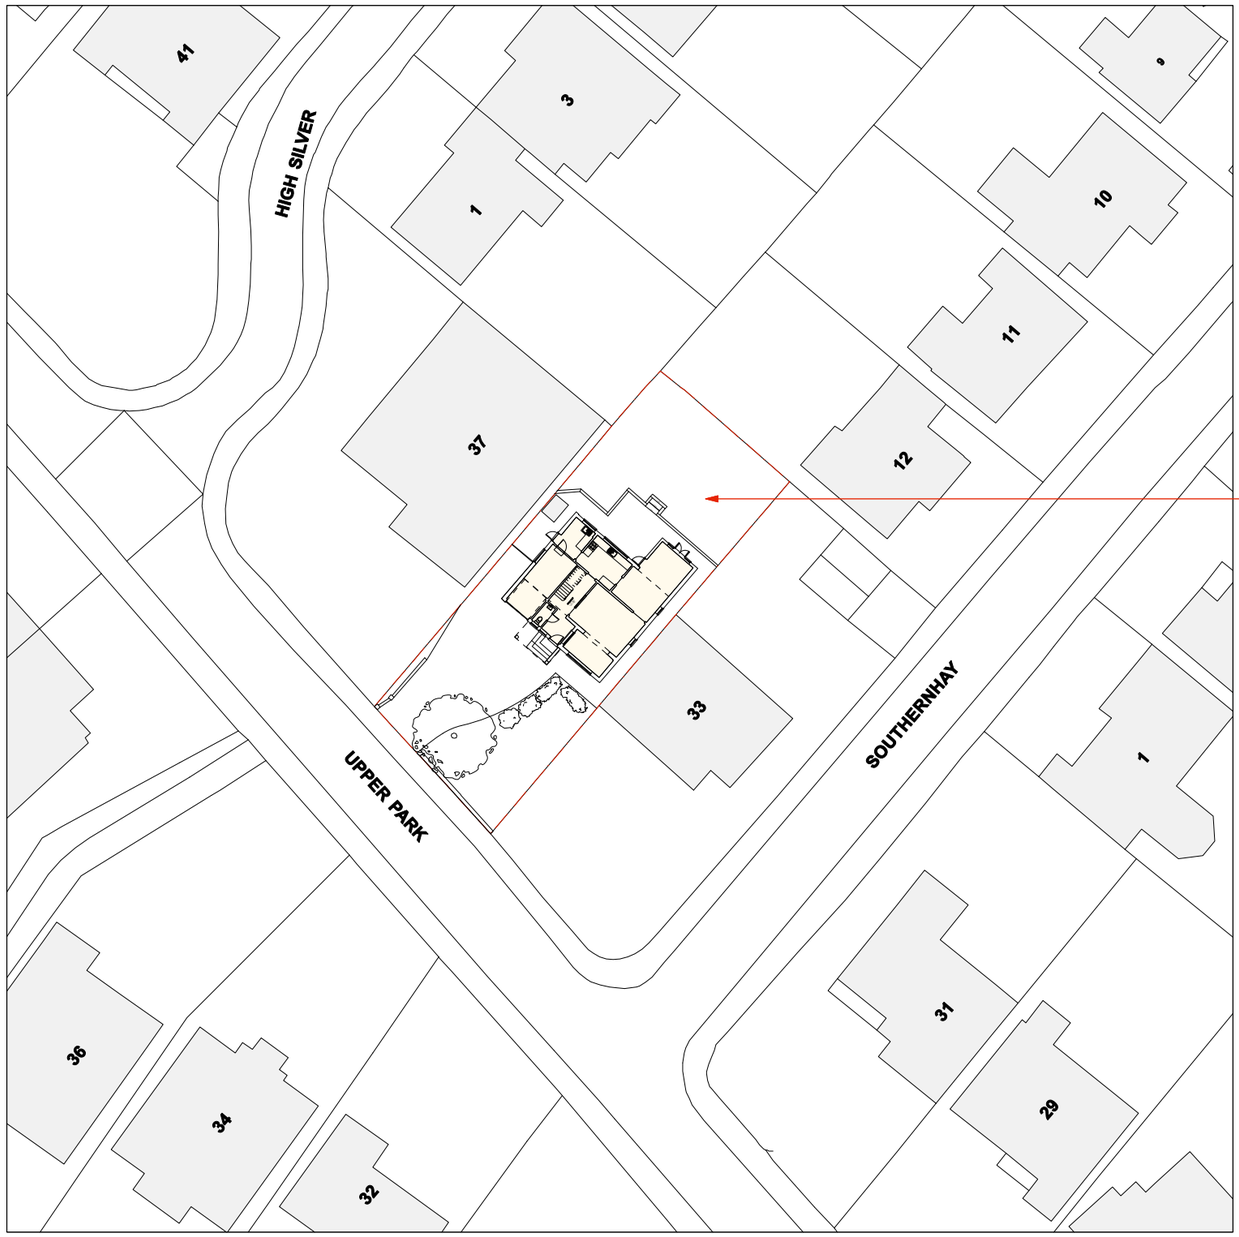

APPLICATION SITE
35 Upper Park, Loughton,
Essex, IG10 4EQ
SITE AREA
512.6m^2/5517.6ft^2

0 10 20 30 40
METRES

BLOCK PLAN
SCALE 1:500 @A3 ☐ EXISTING

NIC ANTONY ARCHITECTS
50 Queens Road,
Buckhurst Hill,
Essex, IG9 5BY
0208 498 0228
info@nicantony.com
www.nicantony.com

Project:	Proposed Loft Conversion and Raised Ridge		
Title:	Block Plan		
Site:	35 Upper Park, Loughton, Essex, IG10 4EQ		
Date:	28/4/21	Scale:	1:500
Drawing Number:	2021.028.DD 02	Revision Number:	