
Ground Floor Plan

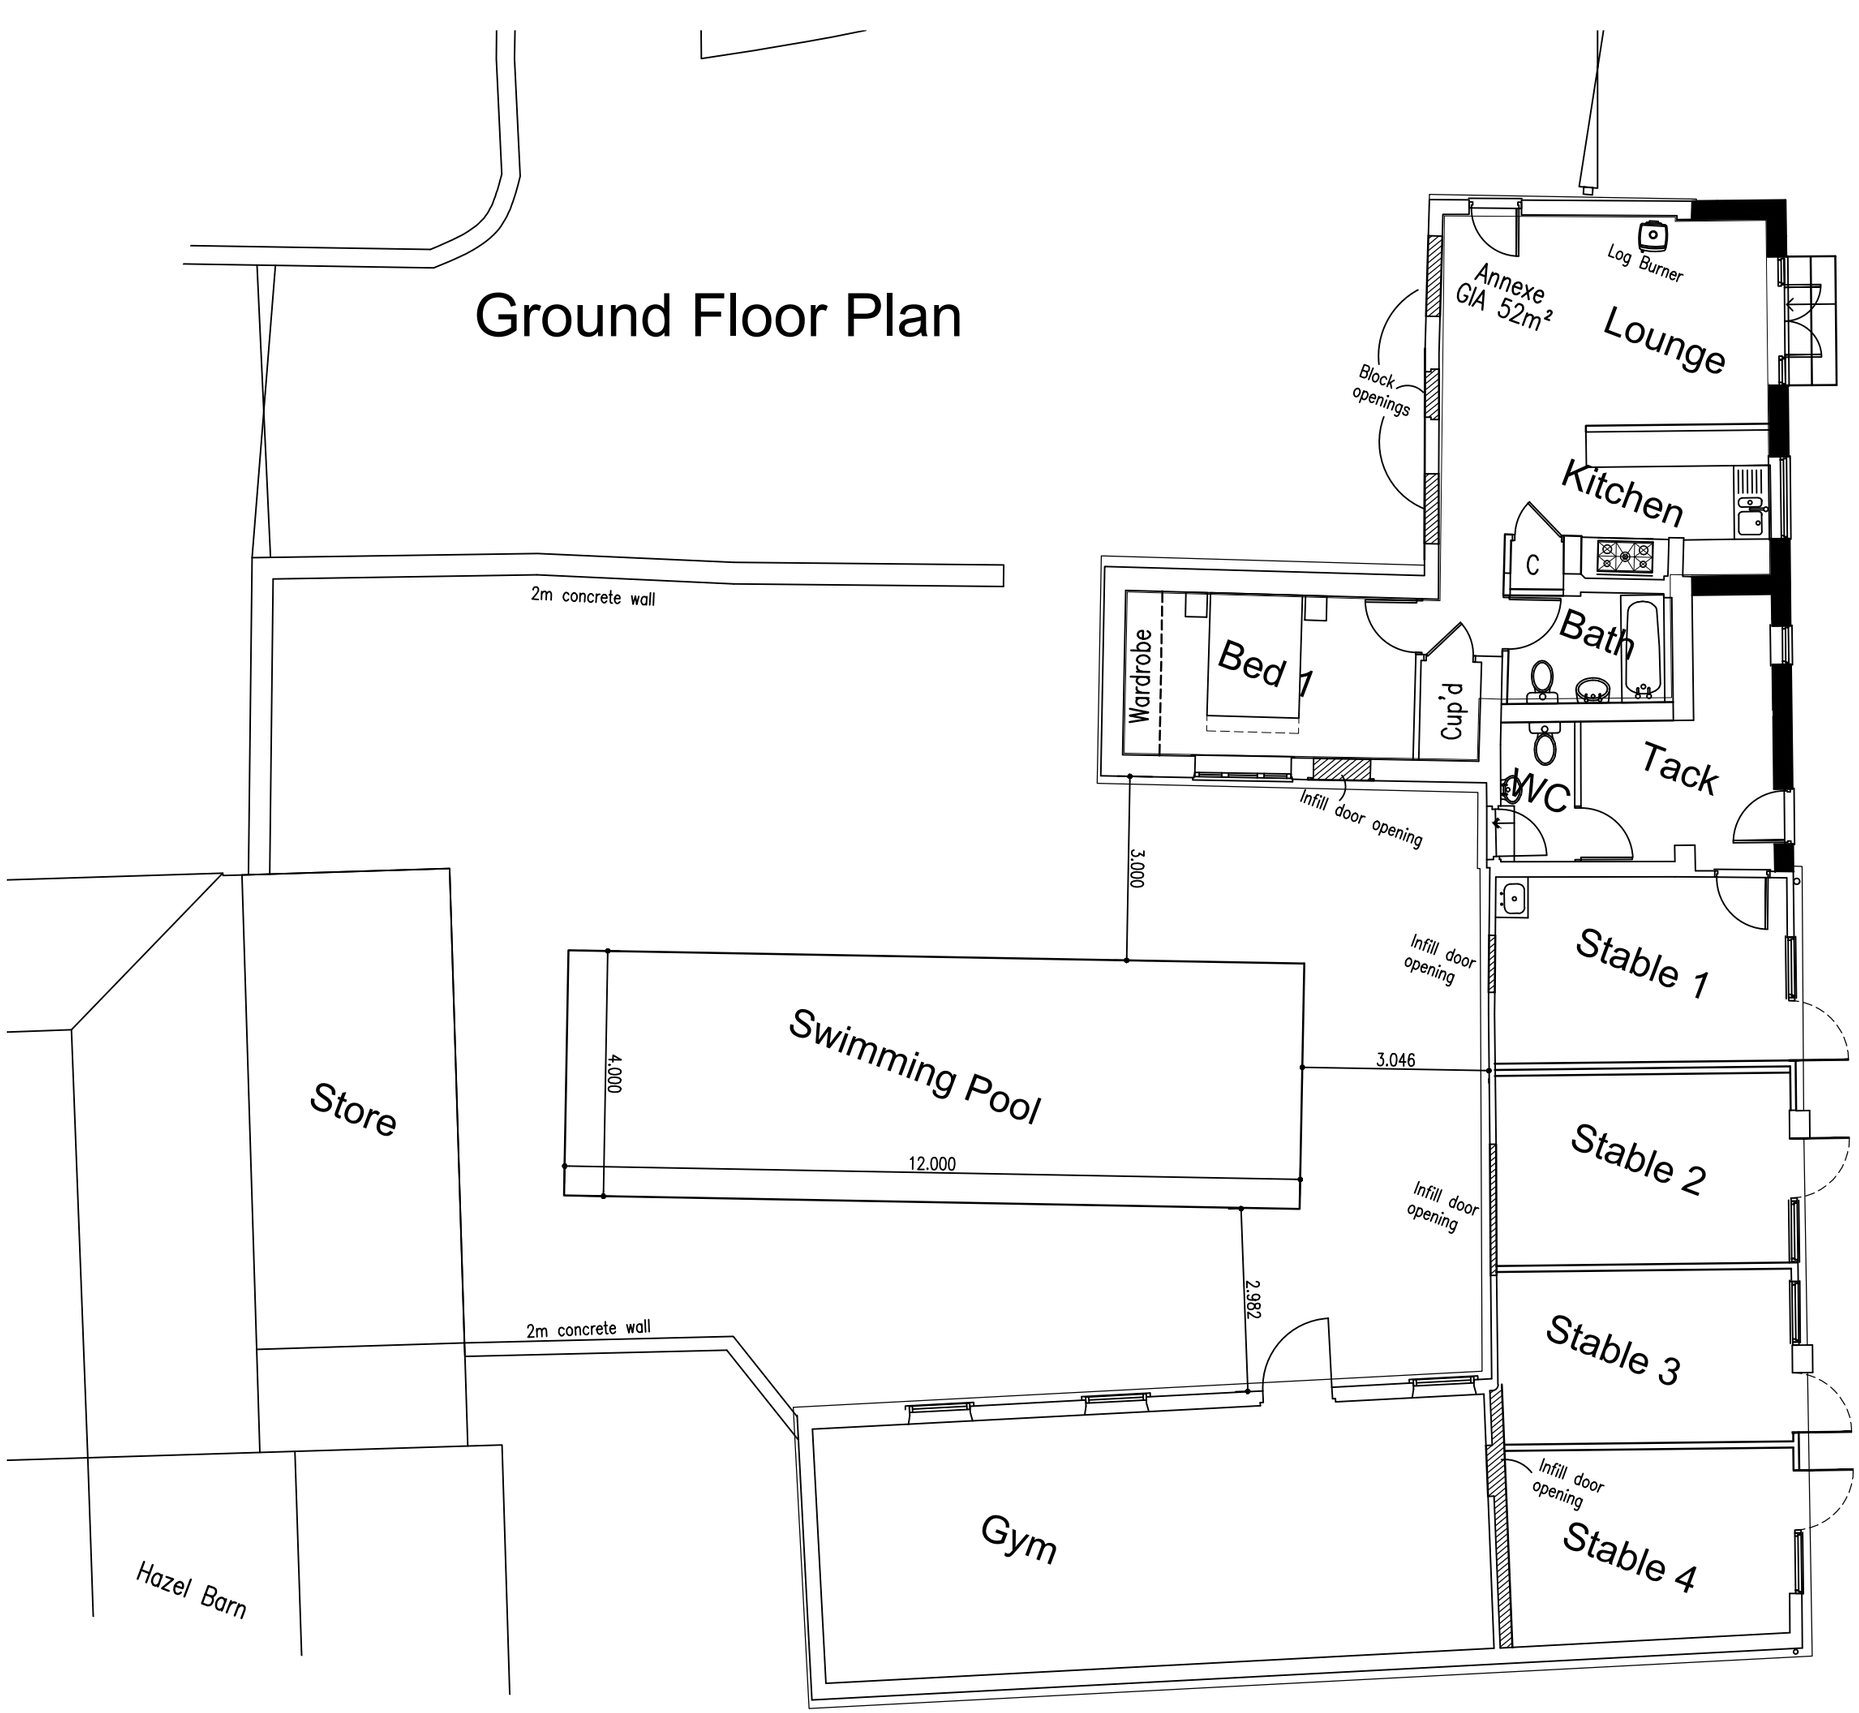



0 1 2 3 4 5

JSP Chartered Town Planners and Design Consultants
1 Bansons Yard,
High Street, Ongar,
Essex CM5 9AA

T 01277 366886
F 01277 366864

Local Authority BUILDING CONTROL Partner

Site	Bushes, Wind Hill Magdalen Laver CM5 0DS
Title	Conversion, extension and partial demolition of outbuildings to create Annexe, stables and gym plus pool
Drawing	Proposed ground floor plan
Scale	1:100 @ A3
Date	Mar 2021
Number	2239.8