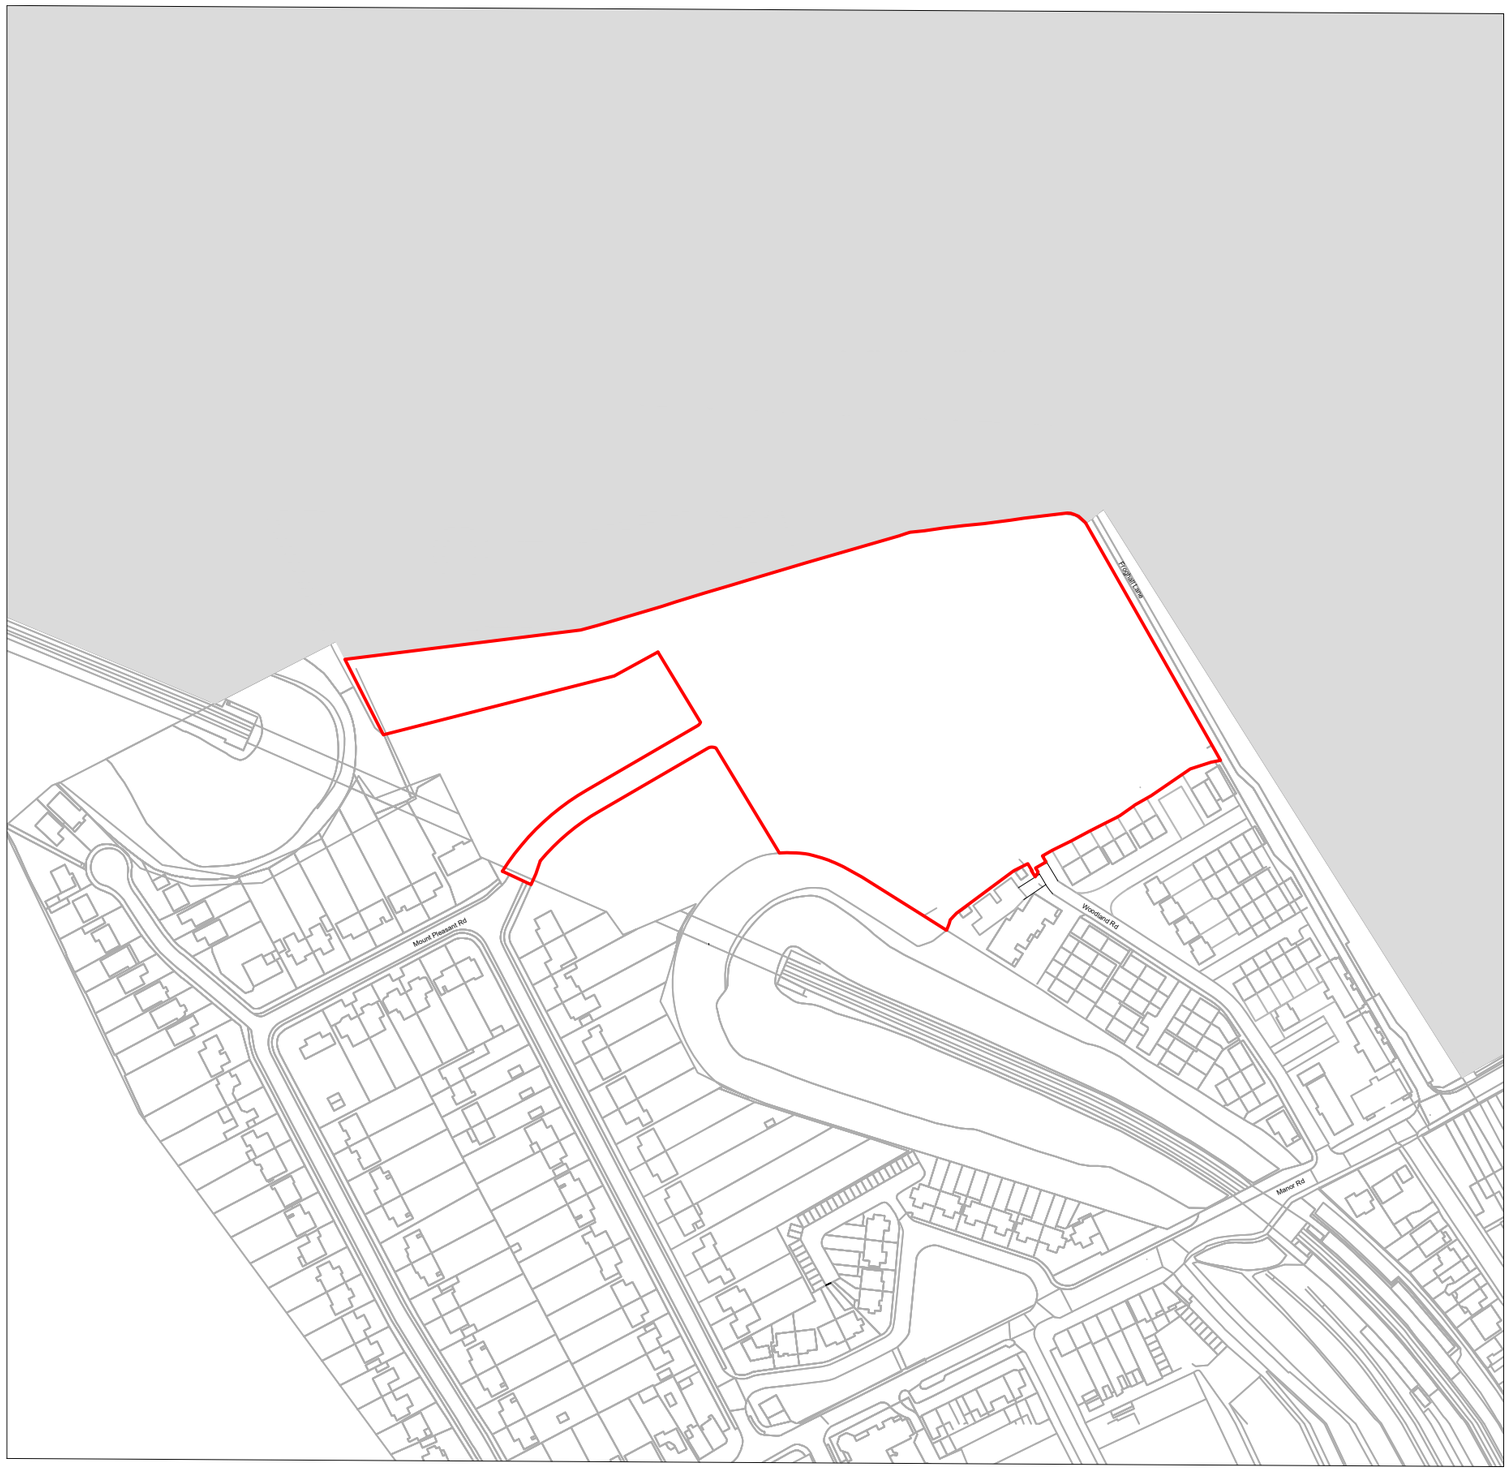


Scale 1:2500

0 20m 50m 100m 150m 250m

N

Revision description	Date	Init	Rev
Planning Revision	19.05.20	AS	D
Planning Revision	15.04.20	RT	C
Planning Revision	03.04.17	RD	B
Planning Issue	09.12.16	RD	A

rcka

29-31 Cowper Street
London
EC2A 4AT

T +44 (0) 20 7831 7002
F +44 (0) 20 7060 1940
W www.rcka.co.uk

Title			
Site Location Plan			
Project: PegasusLife, Chigwell		Client: MPM. Ltd	
Date: 19/04/2020	Drawn by: RT	Checked: AS	Scale: 1:2500 @ A3
Job No: 1427	Dwg No: PL-ST-000		Revision: D

2017 RCKa. This drawing is not to be scaled - use written dimensions only.
Any discrepancies to be reported to the architect. All dimensions to be checked on site.