
Note

This drawing is not to be scaled. Use figured dimensions only. All dimensions are to be checked on site and any discrepancies, errors or omissions are to be reported to the architect prior to commencement of works.

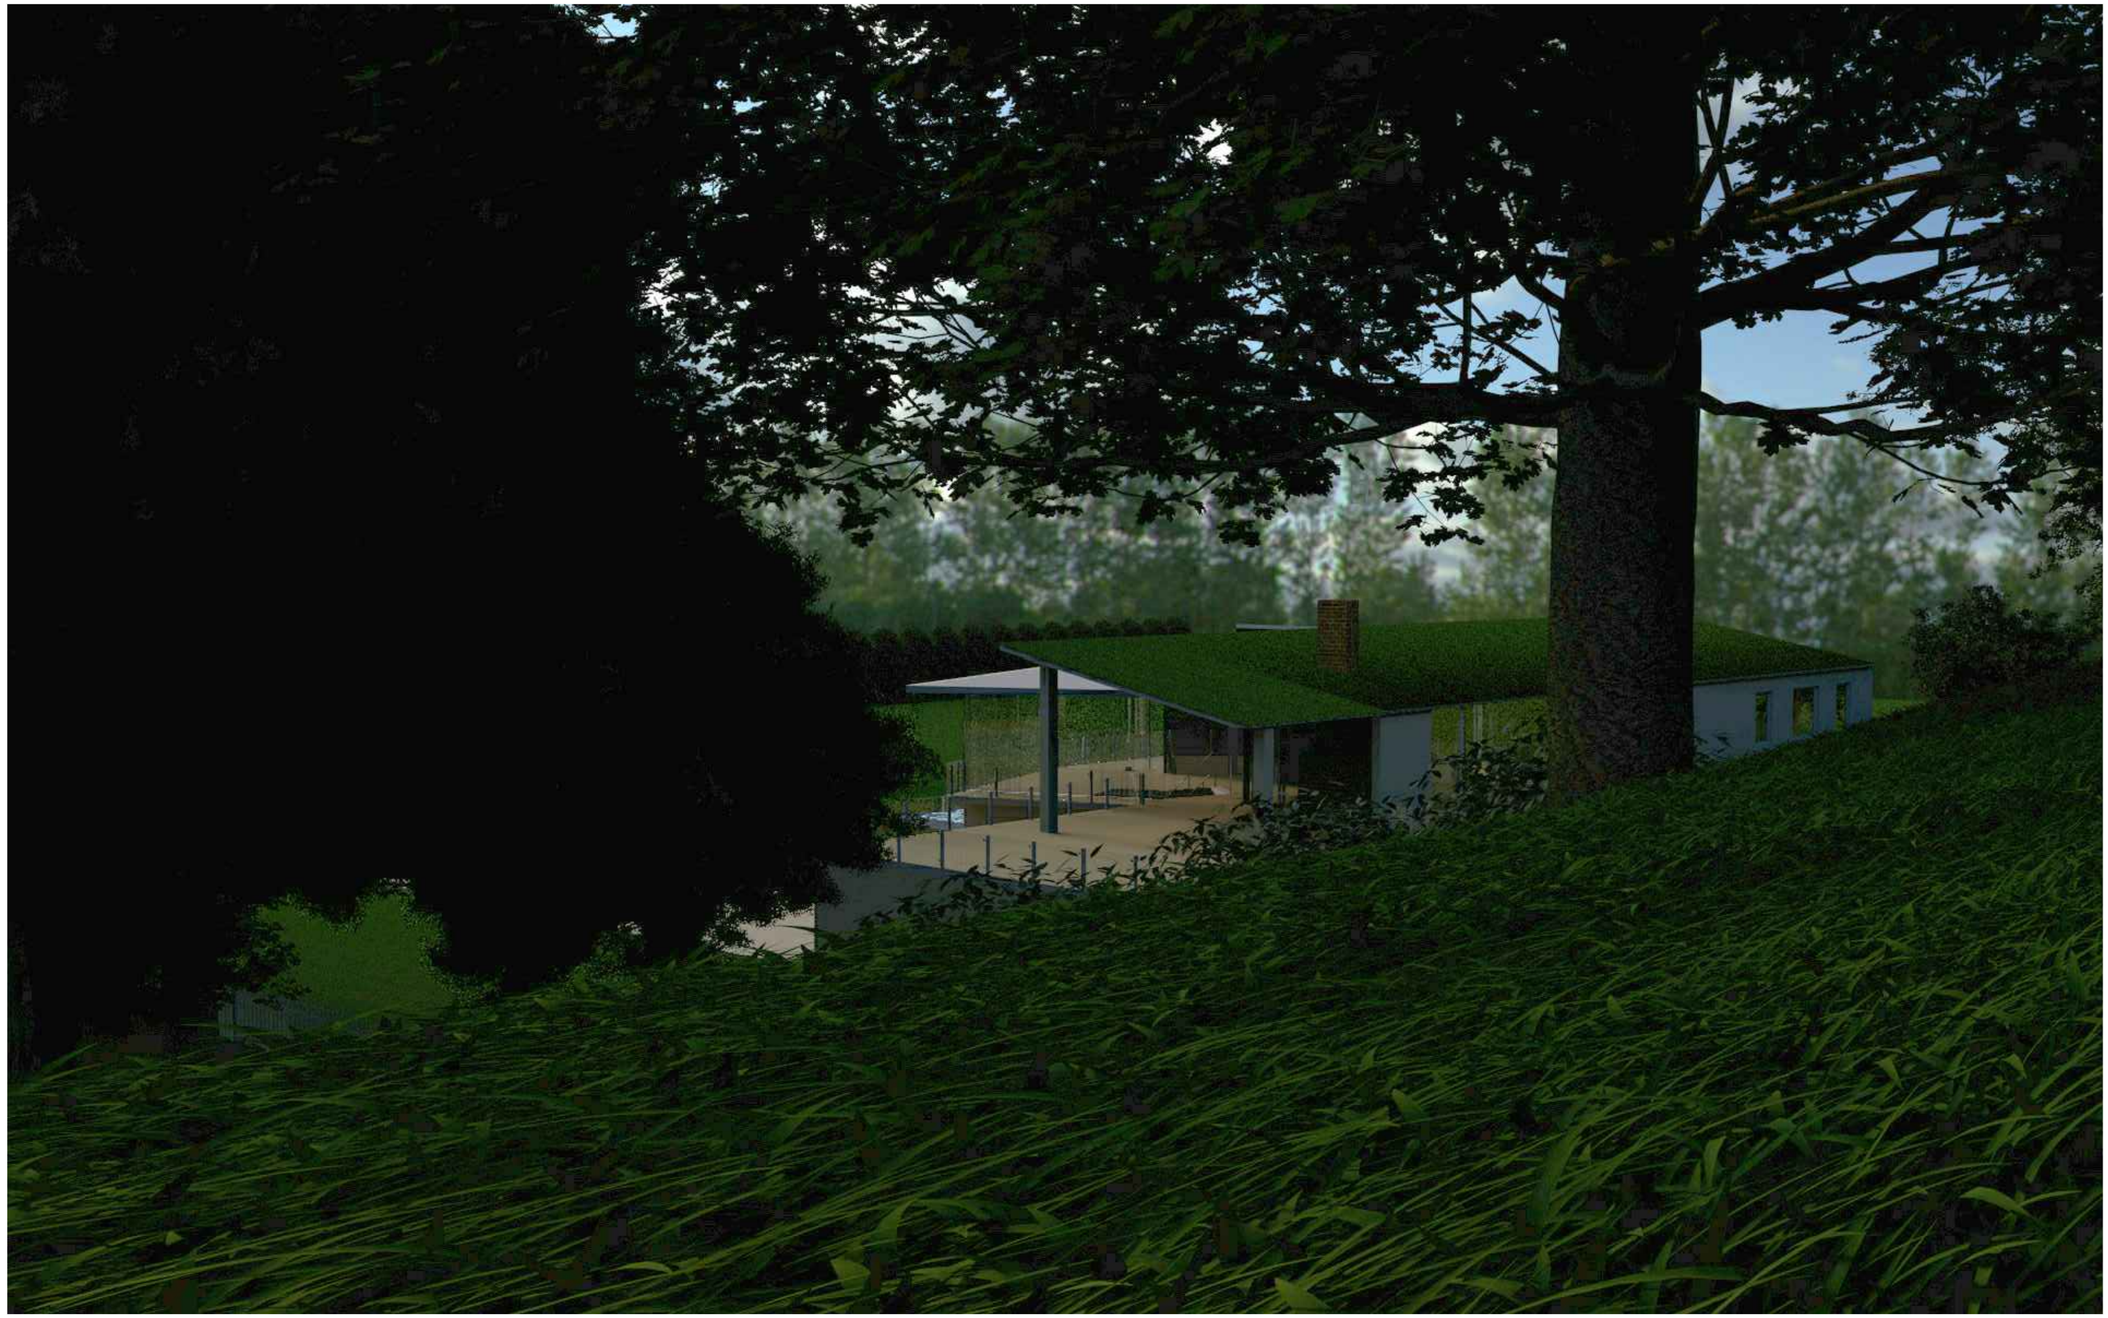

VIEW 1: View from North East

0m 2m 4m 6m 8m 10m

SCALE 1:100

ALL DIMENSIONS APPROXIMATE

SCHEME DESIGN SUBJECT TO STRUCTURAL ENGINEER /SERVICES ENGINEER, & PLANNERS COMMENT

FOR PLANNING

BB PARTNERSHIP LTD

CHARTERED ARCHITECTS

Studios 33-34, 10 Hornsey St, London. N7 8EL

Tel 020 7336 8555 - e-mail - architect@bbpartnership.co.uk

client

project
Patsalls, Pudding Lane,
Chigwell,
IG7 6BY

drawing
Proposed
3D Render
View 1

date	scale	drawn by
Jul 19	1:100	HY

drg.no.	revision
FGA_230	-

© 2018 BB PARTNERSHIP LIMITED - ALL RIGHTS RESERVED
CHECK ALL DIMENSIONS ON SITE