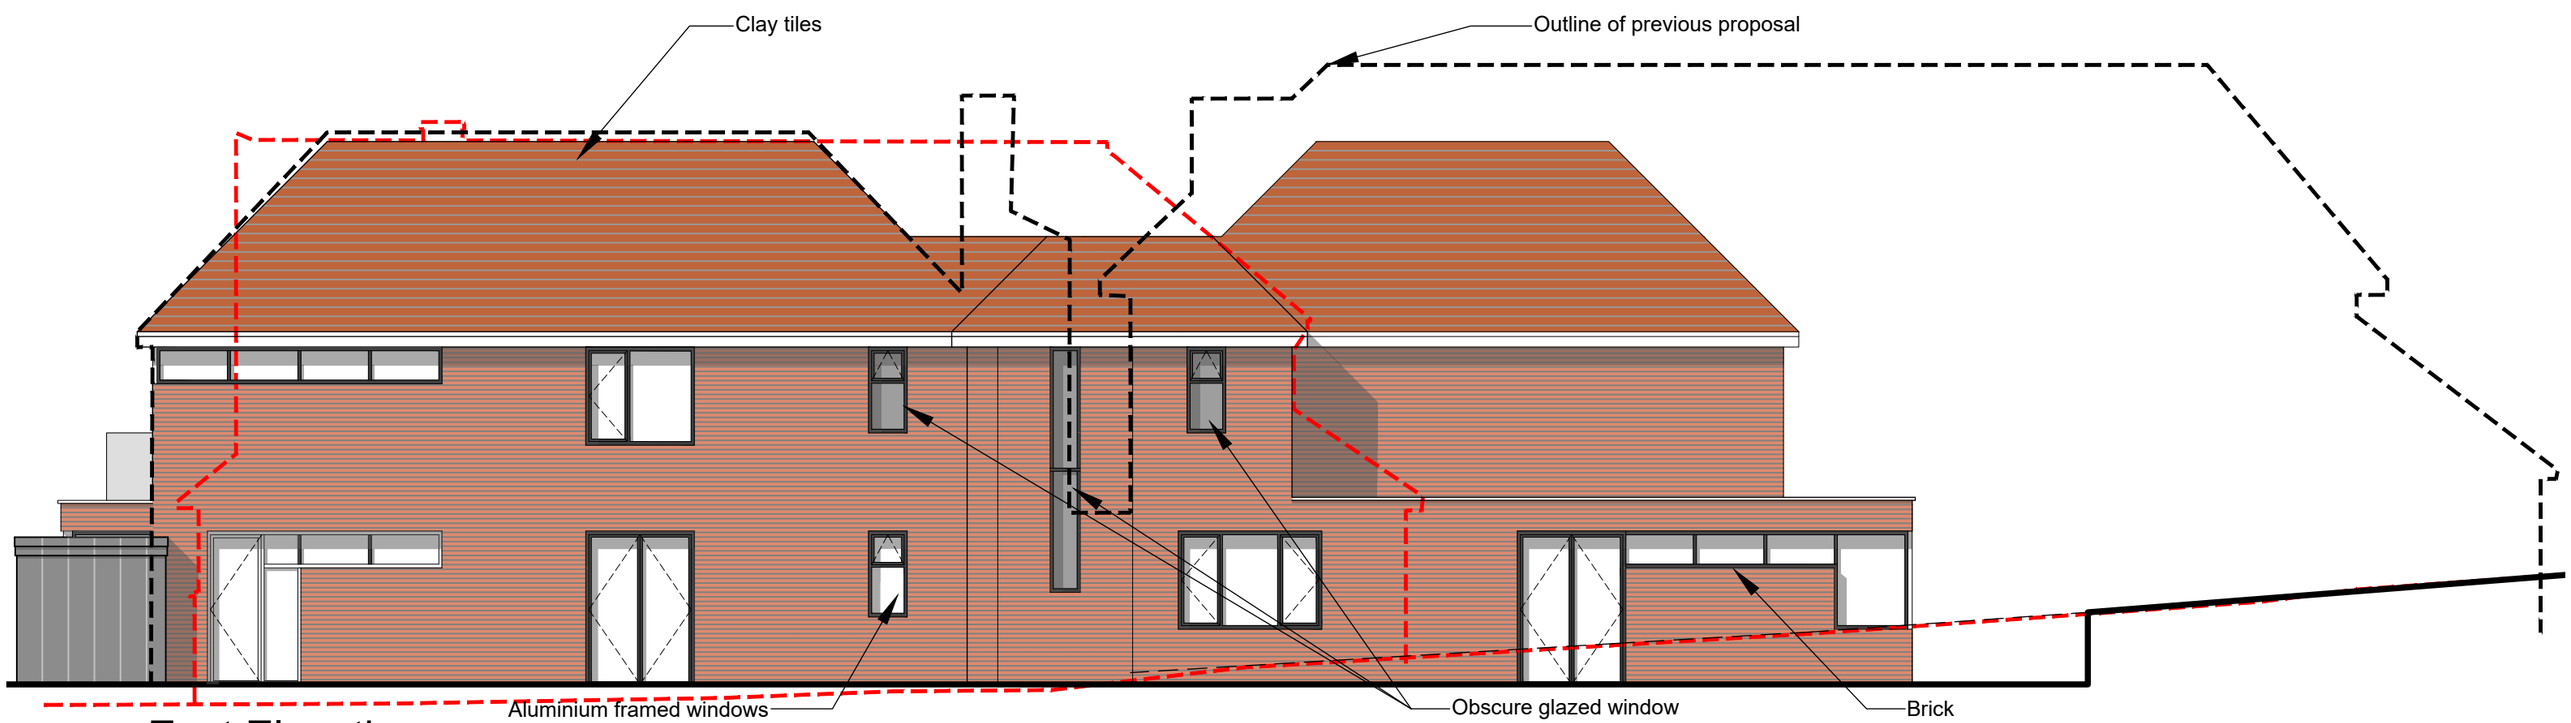

East Elevation

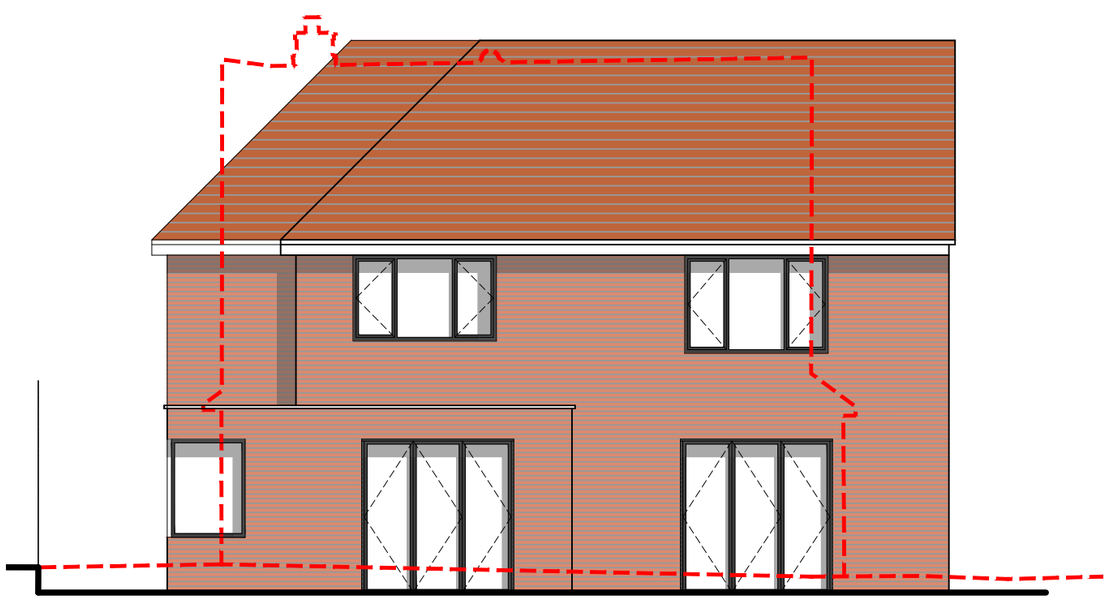

North Elevation

0 1000 2000 3000 4000 5000 6000 7000 8000 9000 10000

SCALE 1:100

ALL DIMENSIONS APPROXIMATE

SCHEME DESIGN SUBJECT TO STRUCTURAL ENGINEER /SERVICES ENGINEER, & PLANNERS COMMENT

FOR PLANNING

F	14/09/20	Bin store height reduced	BC
E	08/06/20	South end moved away from boundary	BC
D	13/05/20	Layout reduced and revised	BC
C	03/03/20	Updates added	BC
B	21/02/20	Layout amended	BC
A	02/12/19	Revised following client comment	BC

BB PARTNERSHIP LTD
CHARTERED ARCHITECTS
Studios 33-34, 10 Hornsey St, London. N7 8EL
Tel 020 7336 8555 - e-mail - architect@bbpartnership.co.uk

project	date	scale	drawn
2 Courtland Drive Chigwell IG7 6PN	04/07/19	1:100@A3	BC
drawing	**drwg. no**		**rev.**
Proposed North and East Elevations	GBI_208		F