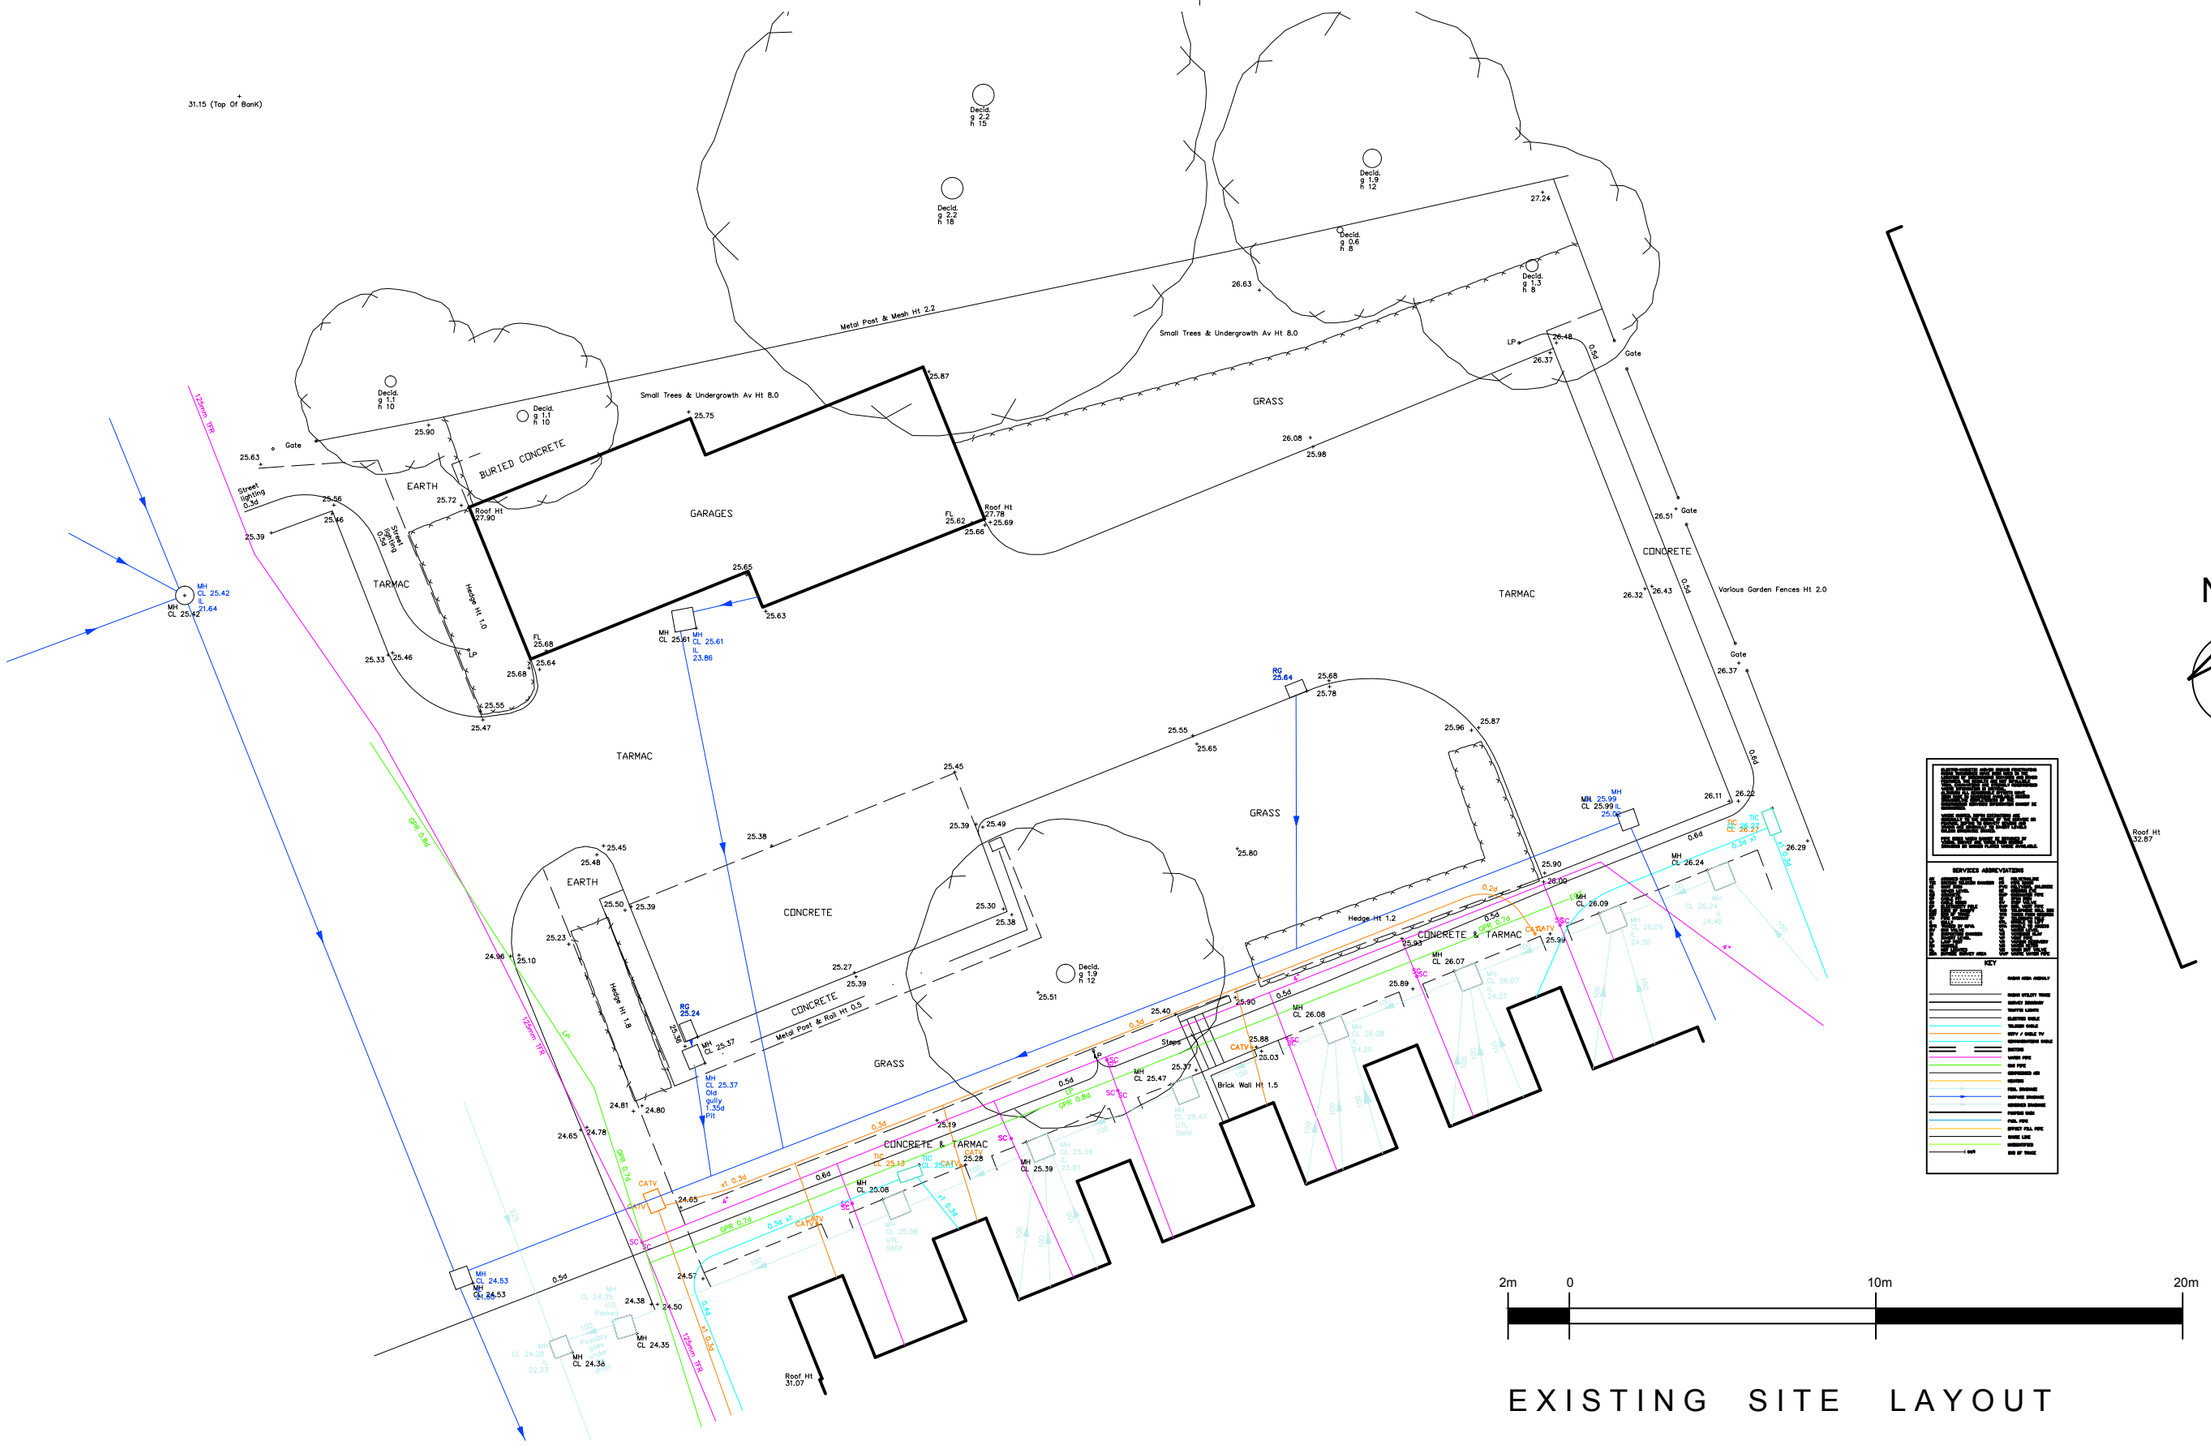

EXISTING SITE LAYOUT

NOTES:

Report all discrepancies, errors and omissions
Do not scale from this drawing.
Verify all dimensions on site before commencing any work or preparing shop drawings.
All materials, components and workmanship are to comply with all the relevant British Standards, Codes of Practice, and appropriate manufacturers recommendations that from time to time shall apply.
For all specialist work, see relevant drawings.

This drawing and design are copyright of PELLINGS LLP

PRELIMINARY

Rev	Date	Description	Name
-	--/--/--		

Pellings

Pellings LLP
24 Widmore Road Bromley Kent BR1 1RY
t 020 8460 9114 f 020 8313 0019 e bromley@pellings.co.uk
www.pellings.co.uk

Architecture & Planning ■ Building Surveying ■ Project Management ■ Cost Consultancy ■ CDM Co-ordination

CLIENT: East Thames Housing Group	PROJECT: EFDC House Building Programme			
TITLE: Existing Site Survey Lower Alderton Hall Lane, Loughton	DATE: AUG 2015	SCALE: 1:200 @A3	DRAWN: NP	CHK
	DRAWING No: 612 055 PL02			