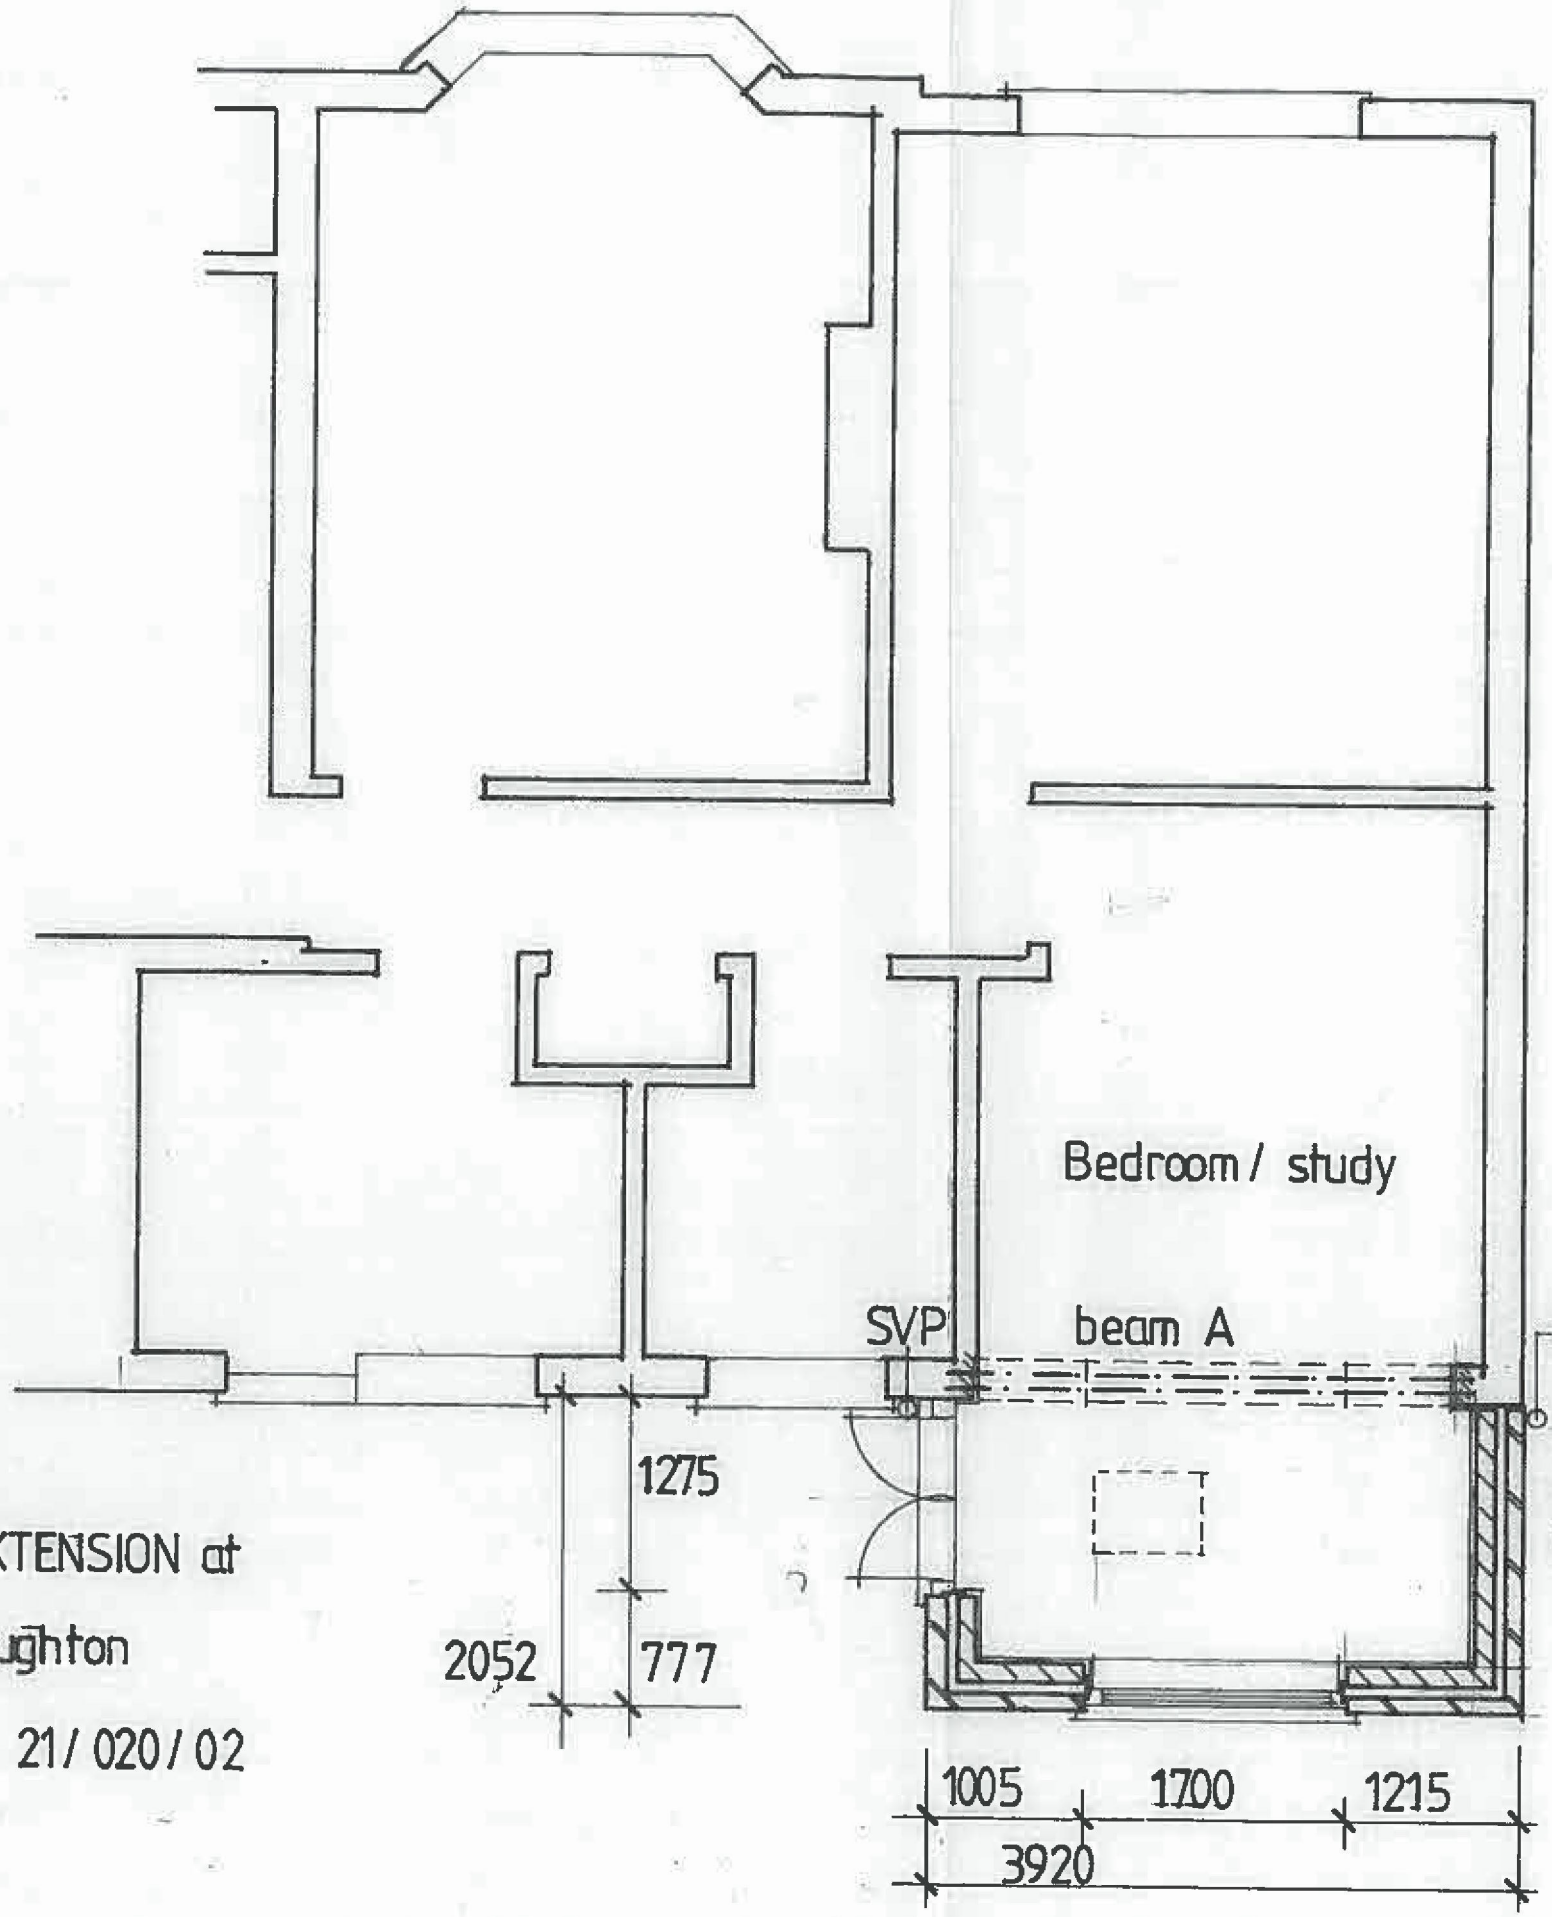


Proposed Ground Floor Plan

1 0 0·5 1 2 3

PROPOSED REAR EXTENSION at

20 Algers Close, Loughton

Feb 2021 1·50 21/020/02