



BLOCK PLAN
SCALE 1:500

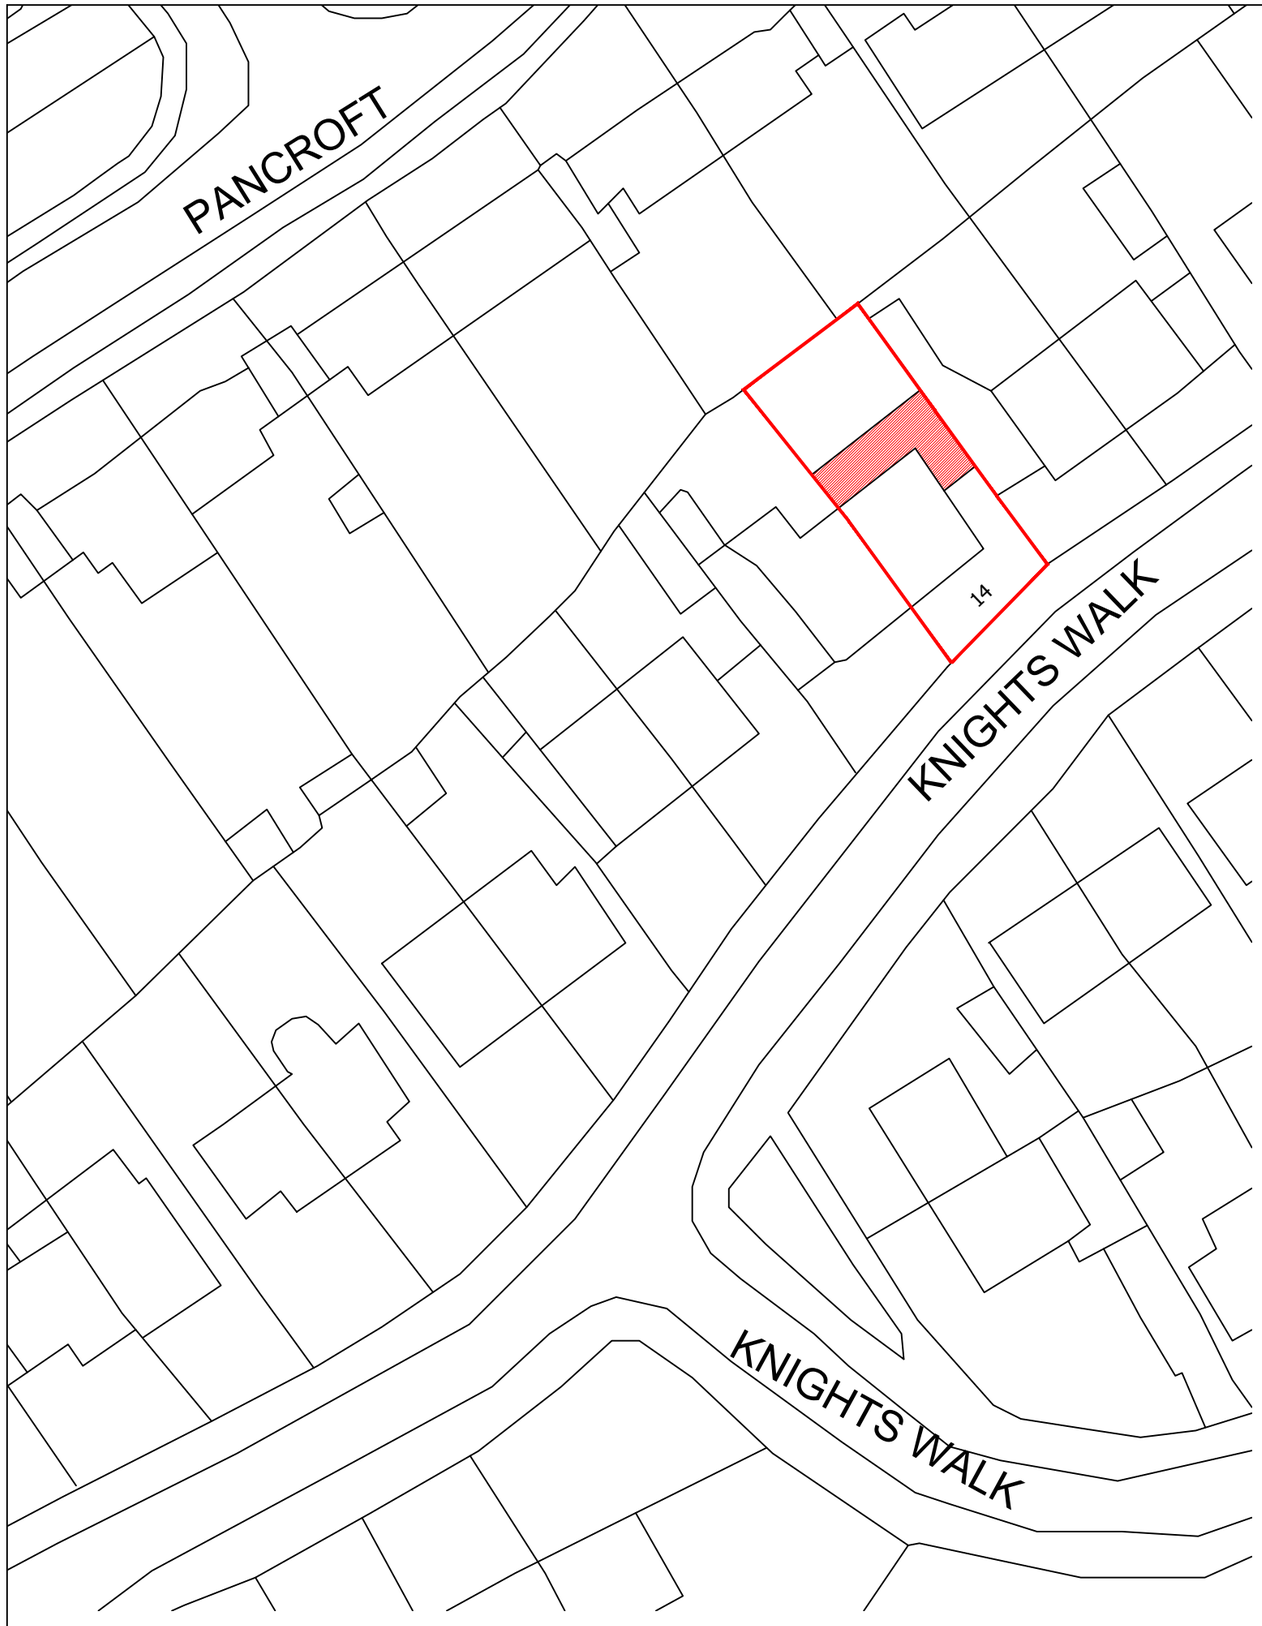


LOCATION PLAN
SCALE 1:1250

0 10 20 50 100m 1:1250

N

fastPlans

www.FastPlansUK.co.uk

| | |
|---|---|
| Project: | Loft Conversion with Dormer plus extension |
| Address: | 14 KNIGHTS WALK RM4 1DR |
| Scale: 1:500 @ A3 | Dwg. no: A08 |
| Drawn by: O.B.S | Date Drawn: 18-OCT-2021 |

For Drawings Tel: 020 3542 1777

E-mail: plans@FastPlansUK.co.uk