

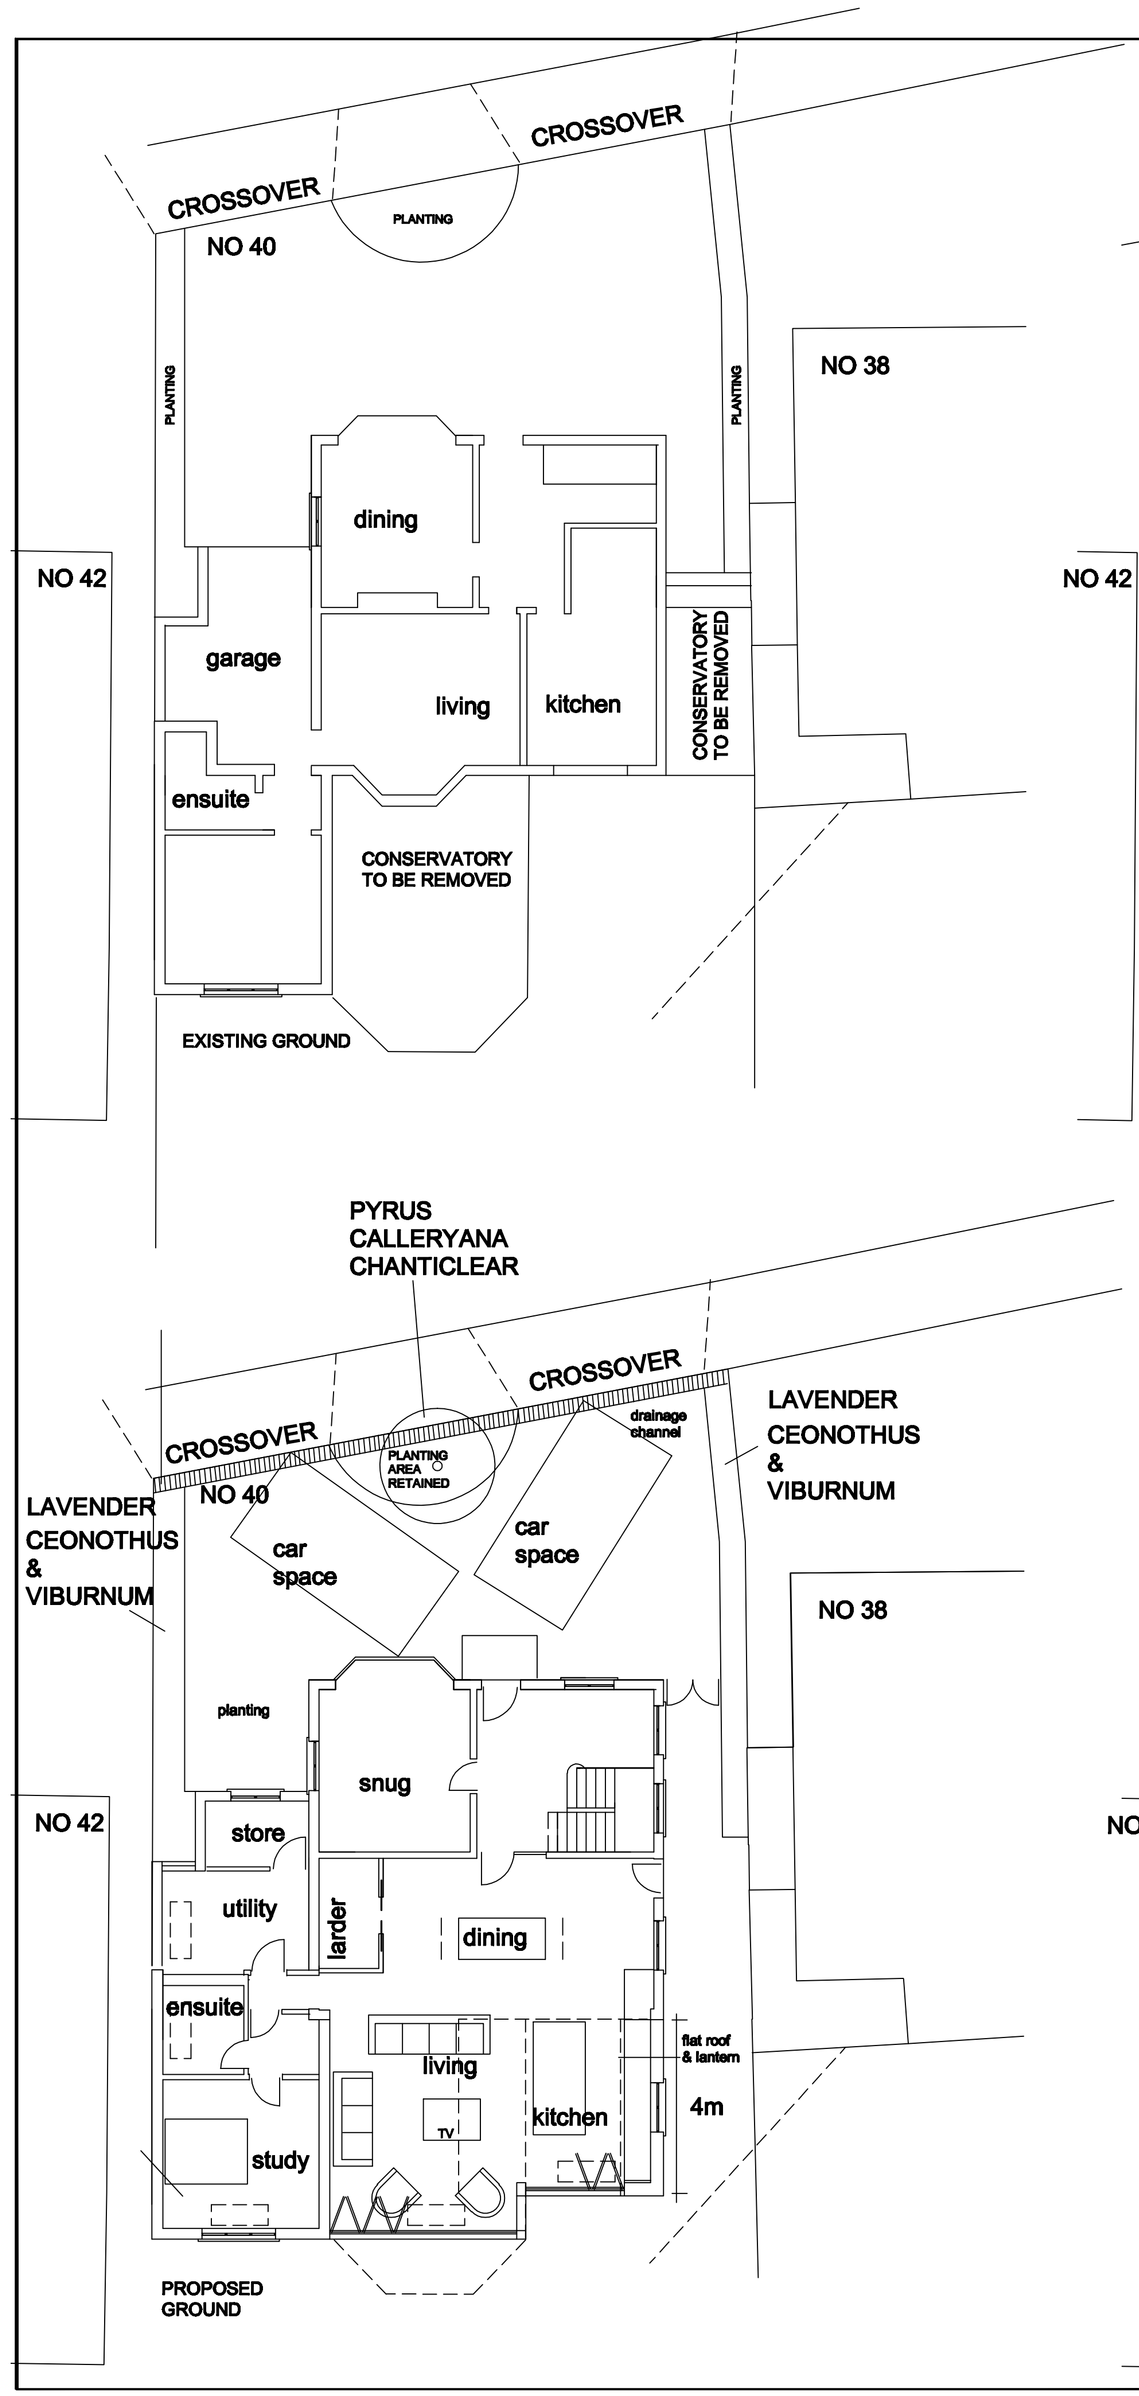


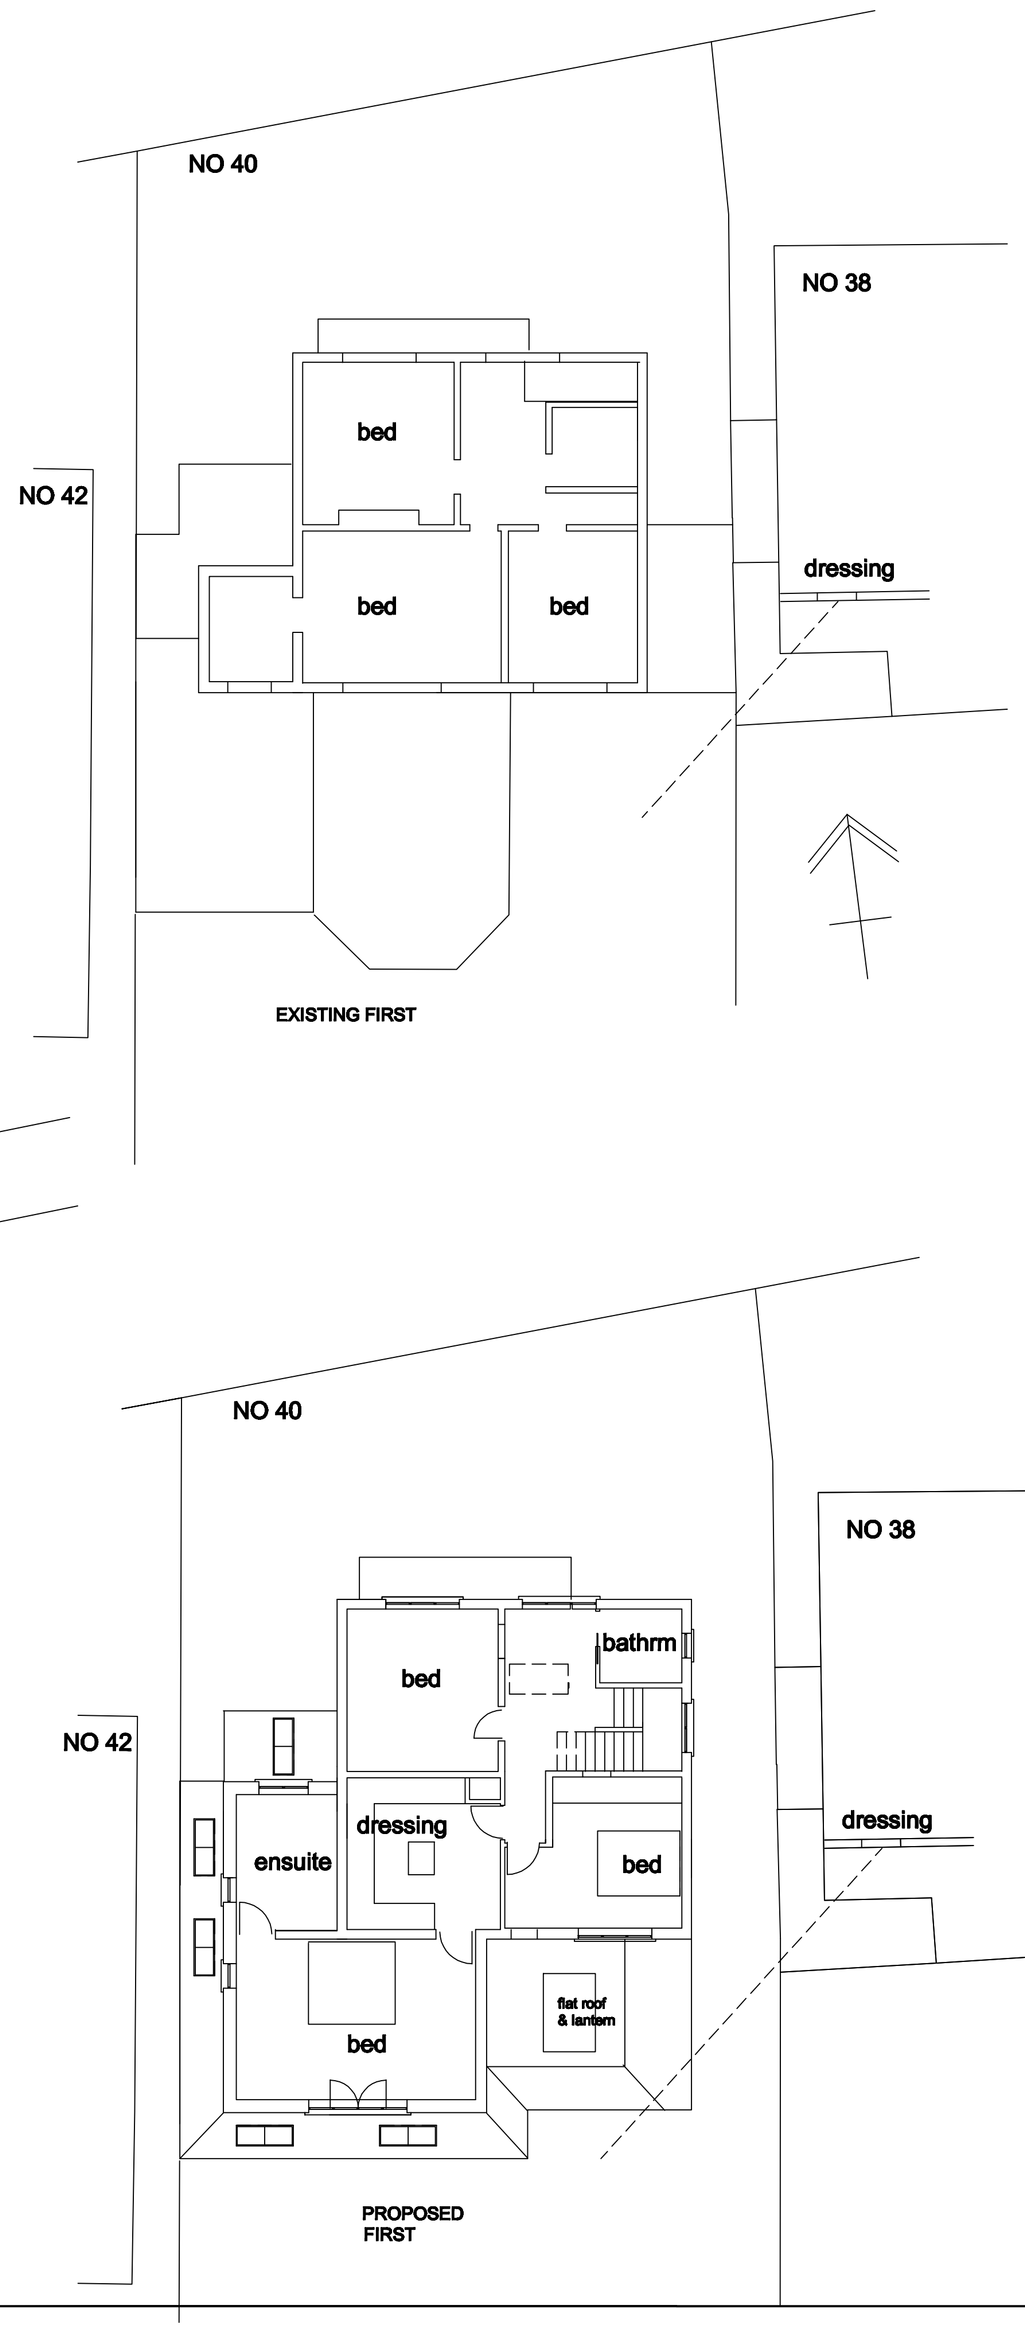

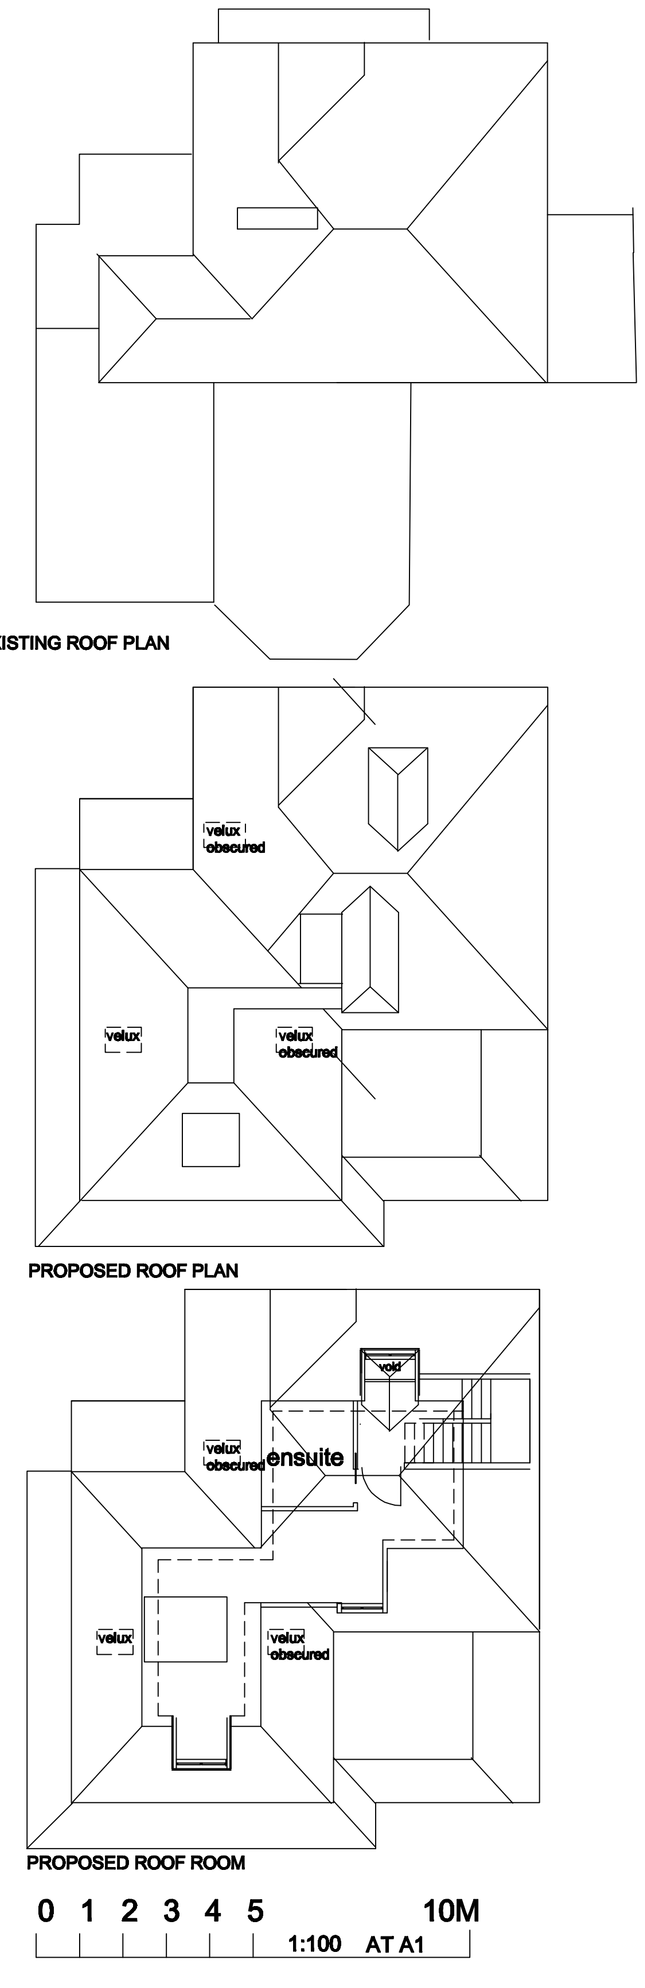

NOTES

THIS DRAWING IS COPYRIGHT

WORK ONLY TO FIGURED DIMENSIONS. DO NOT SCALE

CHECK ALL DIMENSIONS ON SITE AND REPORT ANY VARIATIONS TO THE ARCHITECT

REVISION A nov. 2020
Two story extension to s e
side rear reduced to one story.
First floor and roof level reduced
and side dormers removed.
Front drive crossover increased.

REVISION B Jan. 2021
REVISION A Jan. 2021
Single story kitchen extension
reduced to 4m and roof lowered
to the side.

REVISION C April 2021

Front planting revised
and increased

MERRITT
DESIGN
PARTNERSHIP

105 CHURCH HILL,
LOUGHTON,
ESSEX, IG10 1QR

TEL. 020-8508-9862
FAX. 020-8508-9862

Job:
40 WESTBURY LANE,
BUCKHURST HILL, EXSSEX
IG9 5PL

Drg Title:
EXISTING AND PROPOSED
PLANS FOR SIDE AND REAR
TWO STORY EXTENSIONS
ROOF ROOM &
FRONT DRIVE ALTERATIONS

Scale:	Date:	Drawn:
1:100 @ A1		Checked:

Drg No:	Rev:
MDP.WL/02	C