
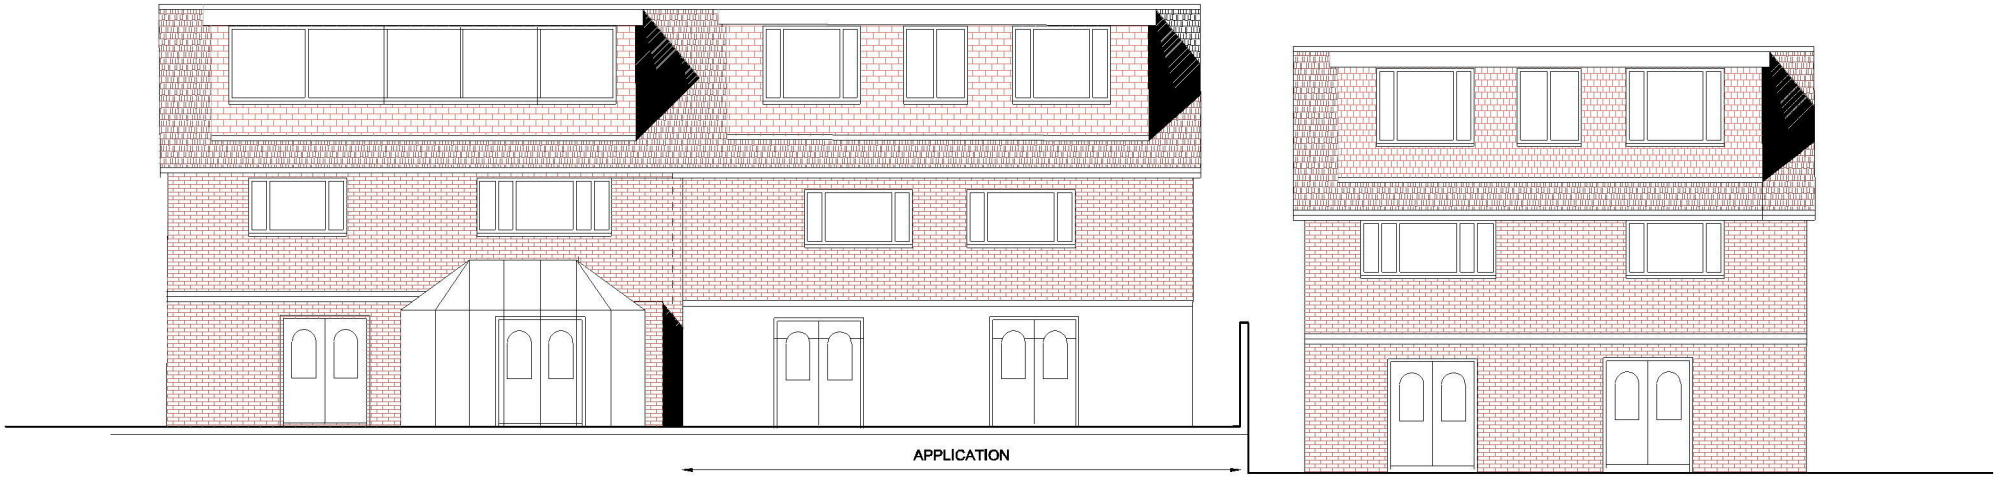


Existing Rear

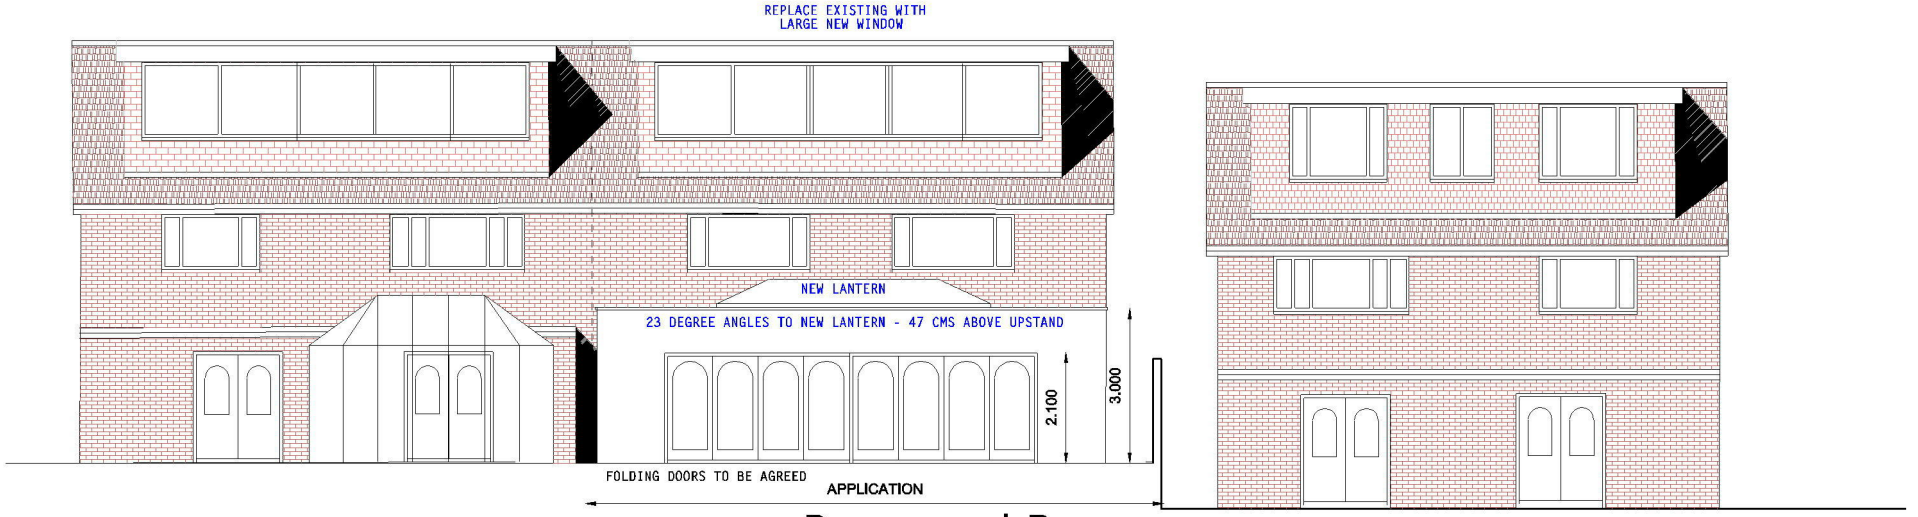

Proposed Rear

Revisions	METRIC 0 2 4 6	Planning Application	A3	Bedford Flanagan Architect and Planner 07889058869	20 WELLFIELDS LOUGHTON IG10 1NX	Crimea House 6b Back Lane Wymondham NR18 0QB

1-100 Scale relates A3 drawings SR4 30