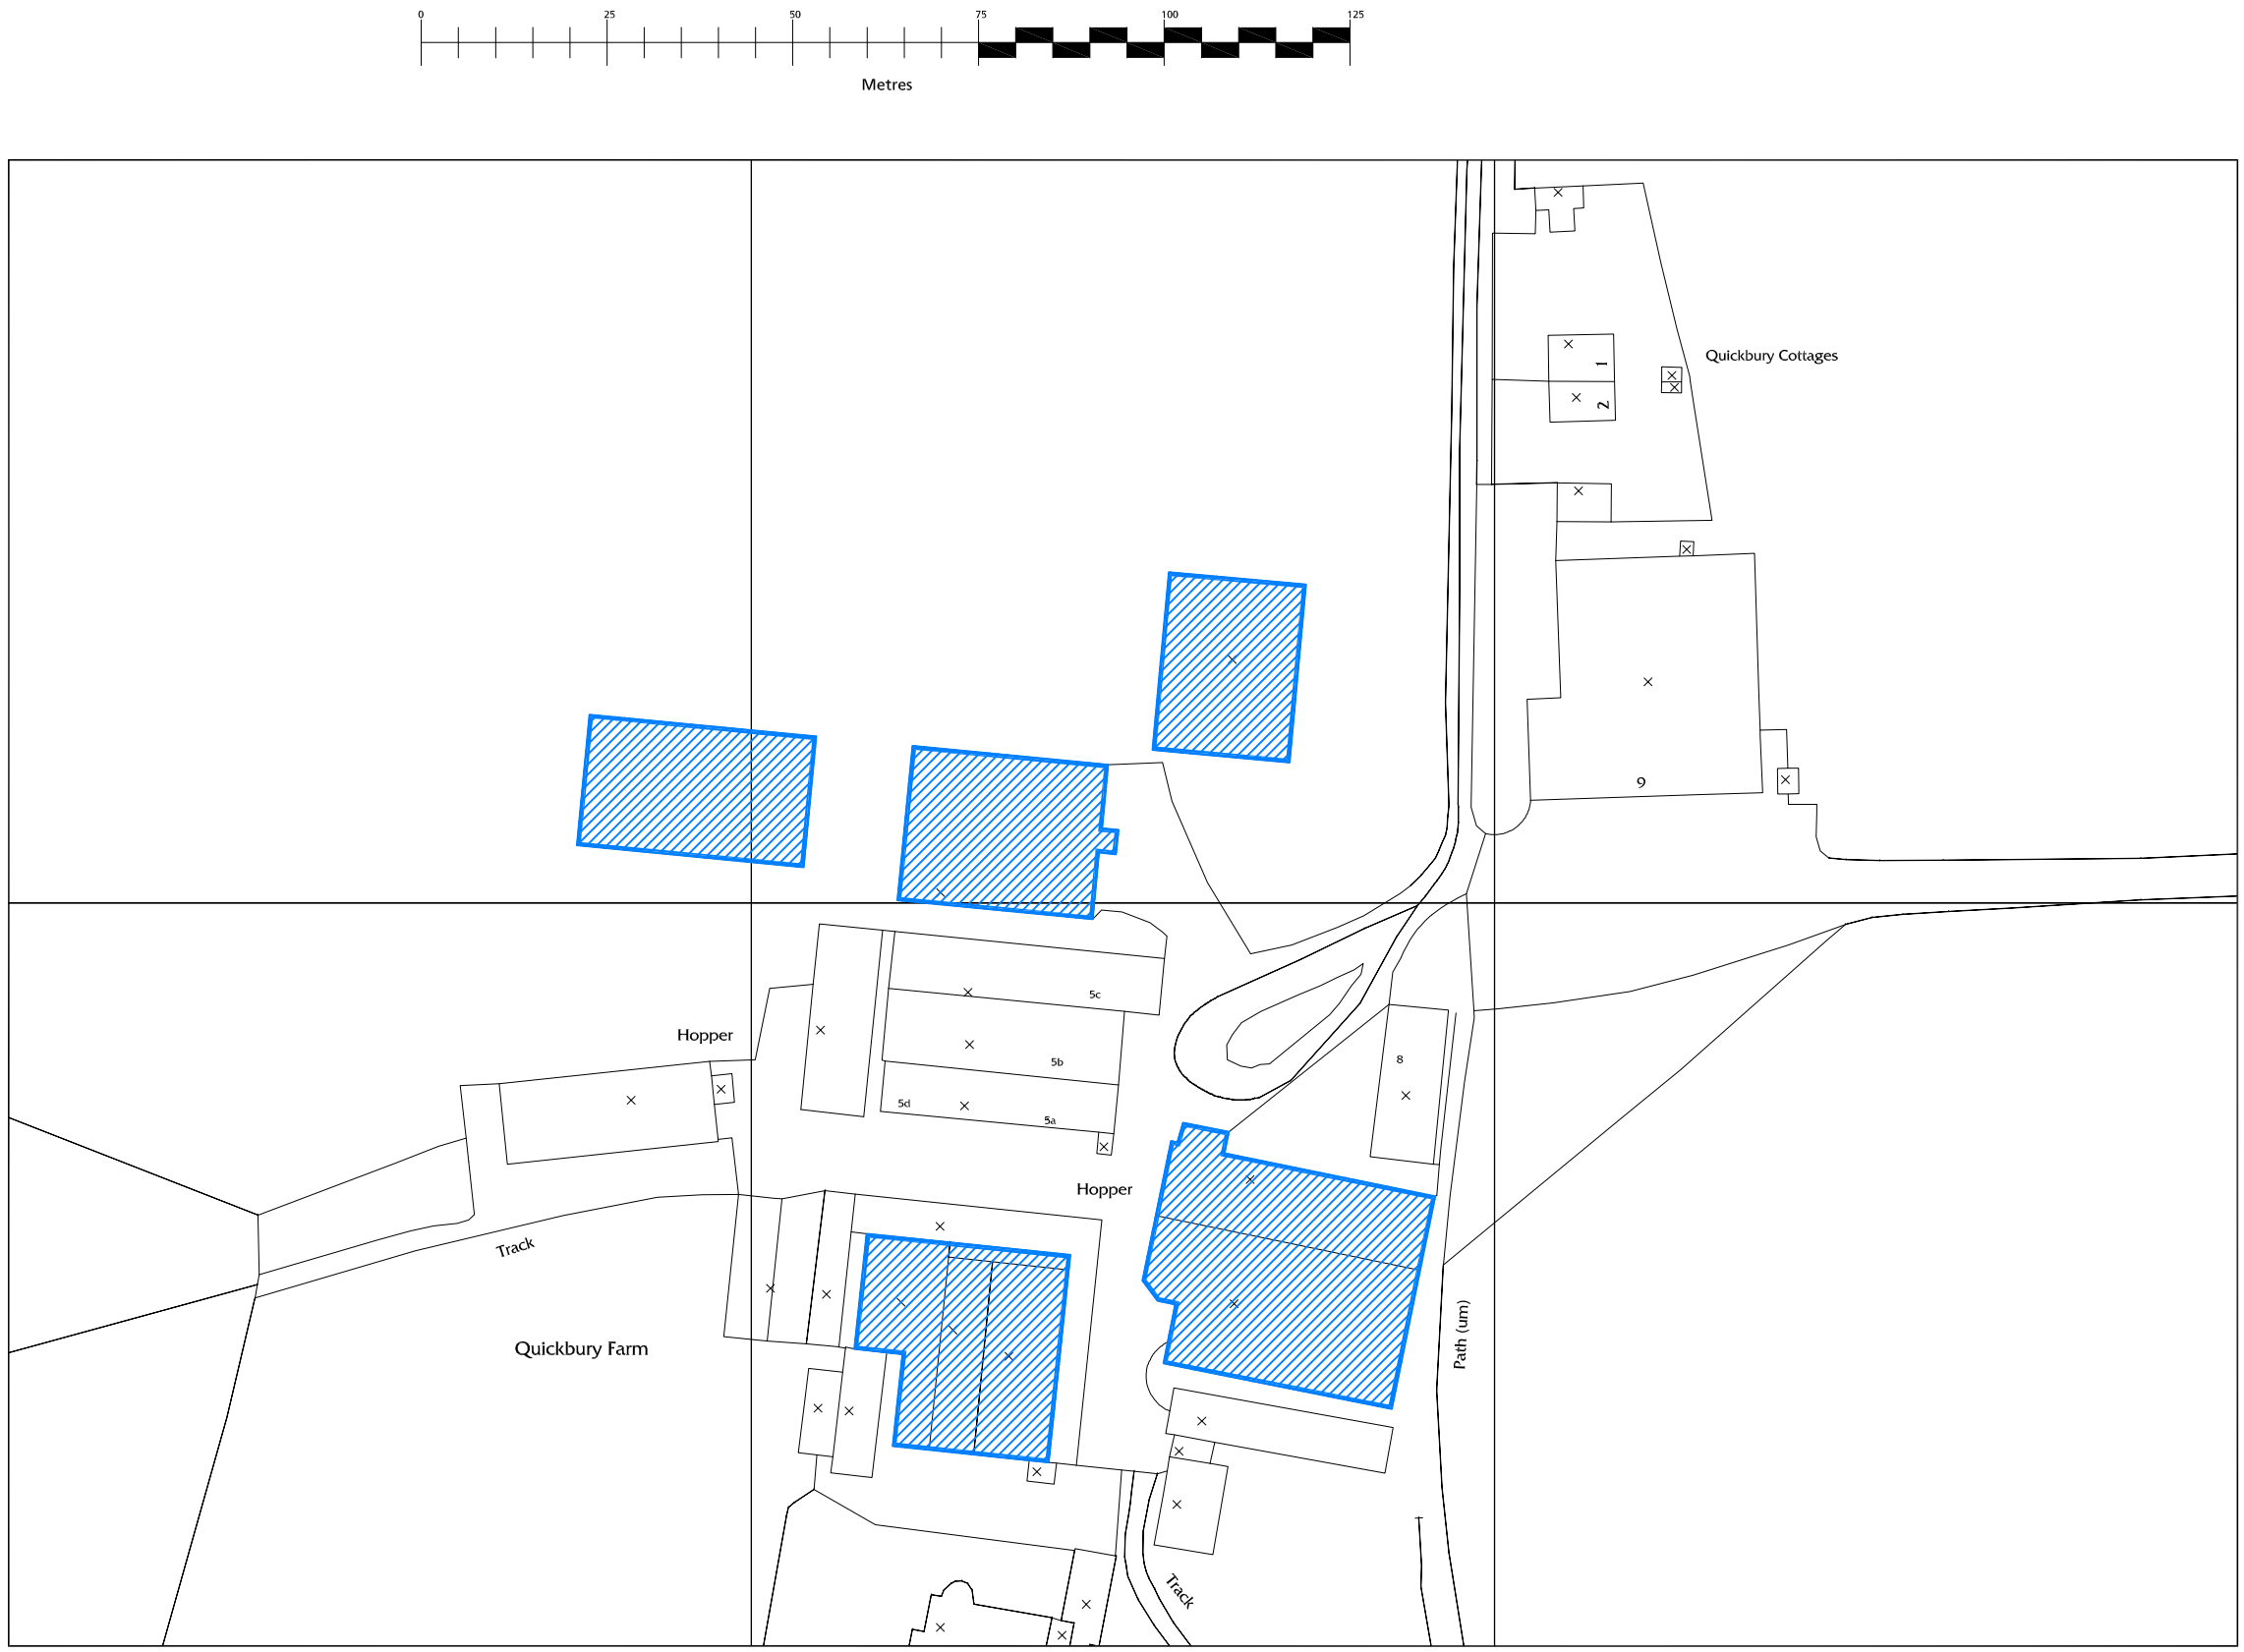

Notes:

EXISTING AGRICULTURAL USE
(To Remain)

N

REVISION	DATE	AMENDMENT
/	11.01.2018	FIRST ISSUE

ANY ORDNANCE SURVEY DATA USED IS BASED UPON THE ORDNANCE SURVEY MAP WITH THE SANCTION OF THE CONTROLLER OF H.M. STATIONERY OFFICE. CROWN COPYRIGHT RESERVED. ORDNANCE SURVEY LICENCE NUMBER LIG0151.

NO RESPONSIBILITY CAN BE TAKEN FOR ANY RELIANCE BASED ON THE INFORMATION CONTAINED HEREIN.

SWORDERS
Agricultural Commercial Residential

SURVEYORS| PLANNERS| ARCHITECTS
THE GATEHOUSE, HADHAM HALL, LITTLE HADHAM, WARE, HERTS SG11 2EB
Phone (01279) 771188 Fax (01279) 771187 E-mail post@sworders.com

SCHEME:

QUICKBURY FARM
Sawbrigdeworth Herts CM21 9HY

TITLE:

SITE PLAN WITH KEY

PAPER SIZE: A3L

© Copyright 2018, Sworders. All rights reserved. The contents of this drawing remain the sole property of Sworders and must not be copied or reproduced without prior permission.

SCALE	DRAWN BY		CHECKED BY	
1:1000	MSM	11.01.2018	FH	11.01.2018

CLIENT NO.	DRAWING No.	REVISION
WAT079	217479DWG001	/