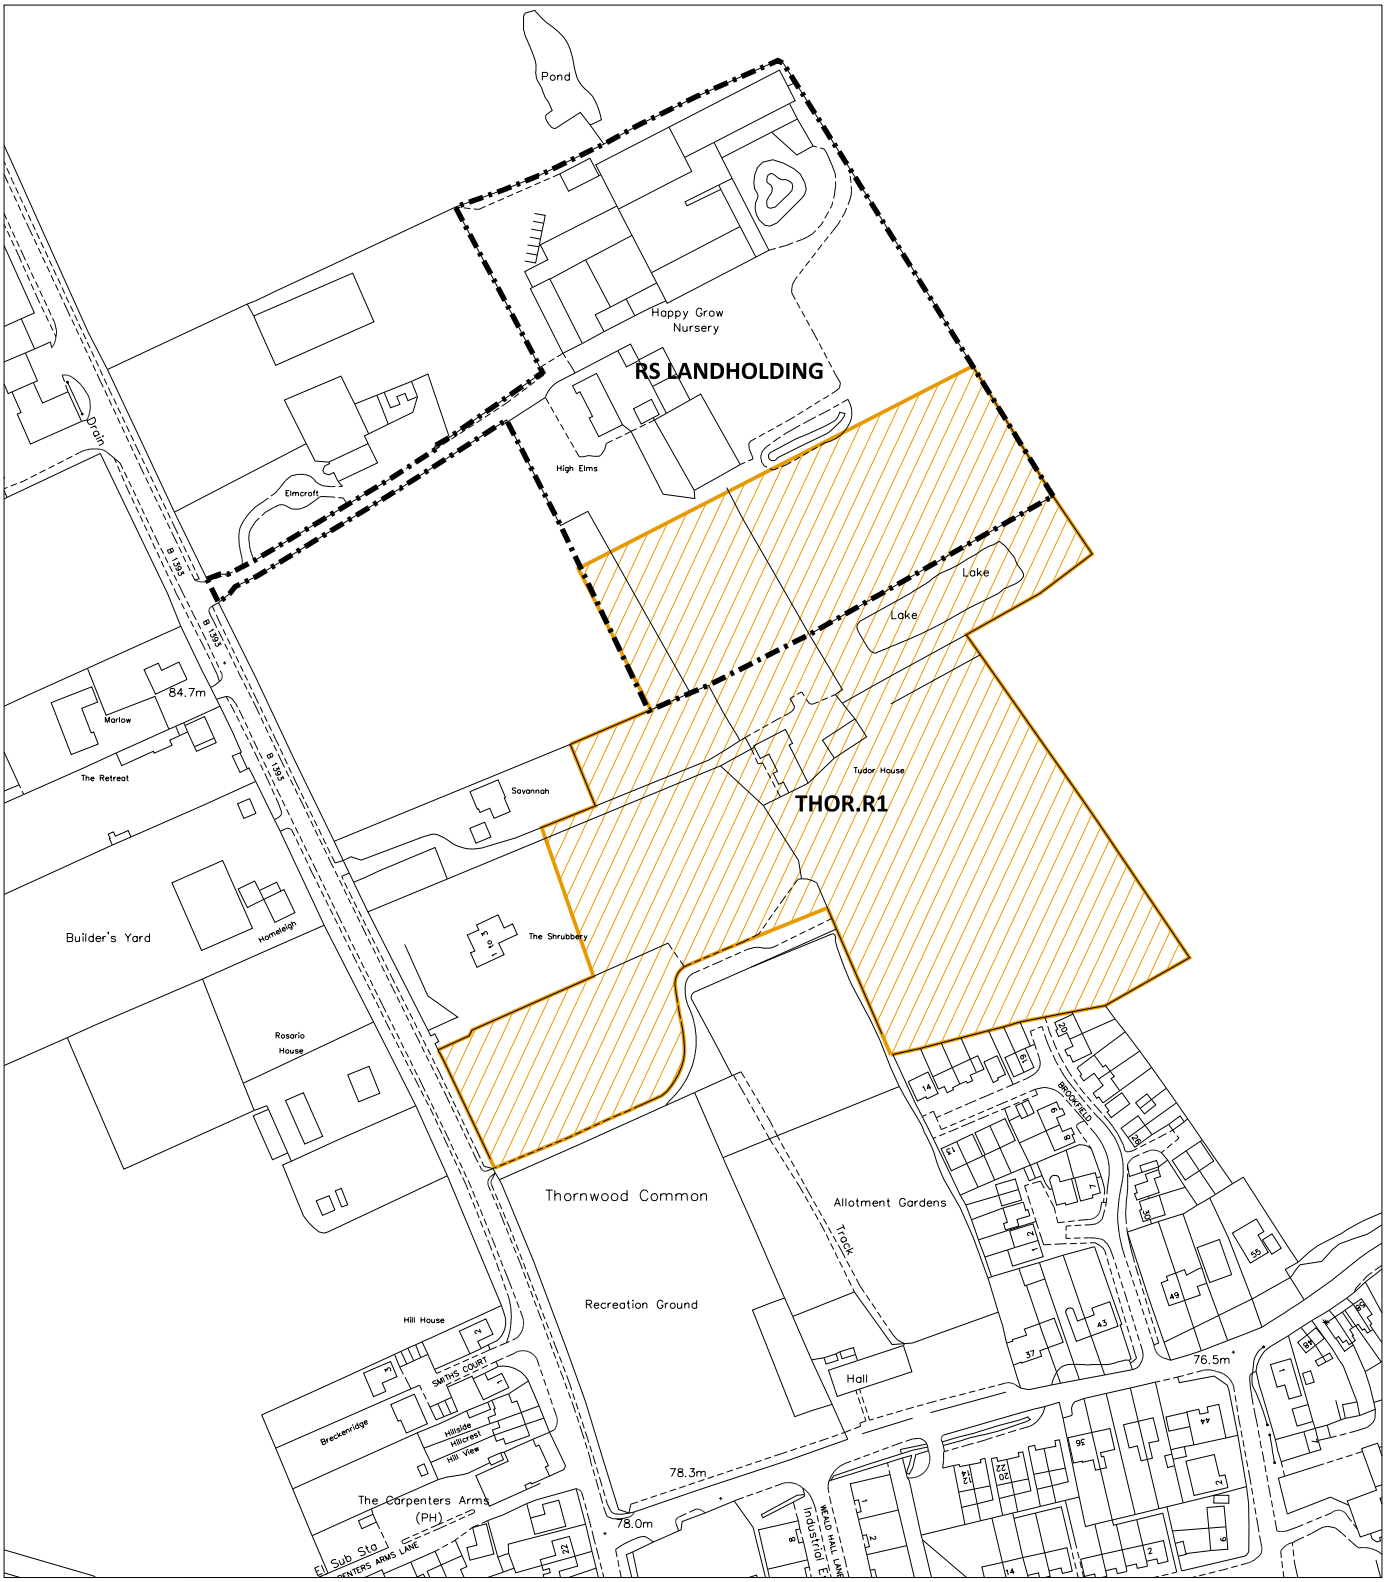

KEY:

4 ha		**THOR.R1 SITE ALLOCATION BOUNDARY**
3 ha		**RS LANDHOLDING**

N.B. Boundary information is approximate, for illustration purposes only.

Fourpoint Architects
1 Marconi Place
London
N11 1PE
020 8368 1100
www.fourpointarchitects.co.uk

HAPPY GROW NURSERY SITE
THORNWOOD COMMON

Drawing Title
Diagram:
RS Landholding + Site Allocation Boundary

Scale: **Not to Scale**
Date: **JAN '18**

Drawing Number: **F703/PB/02**
Revision: **-**