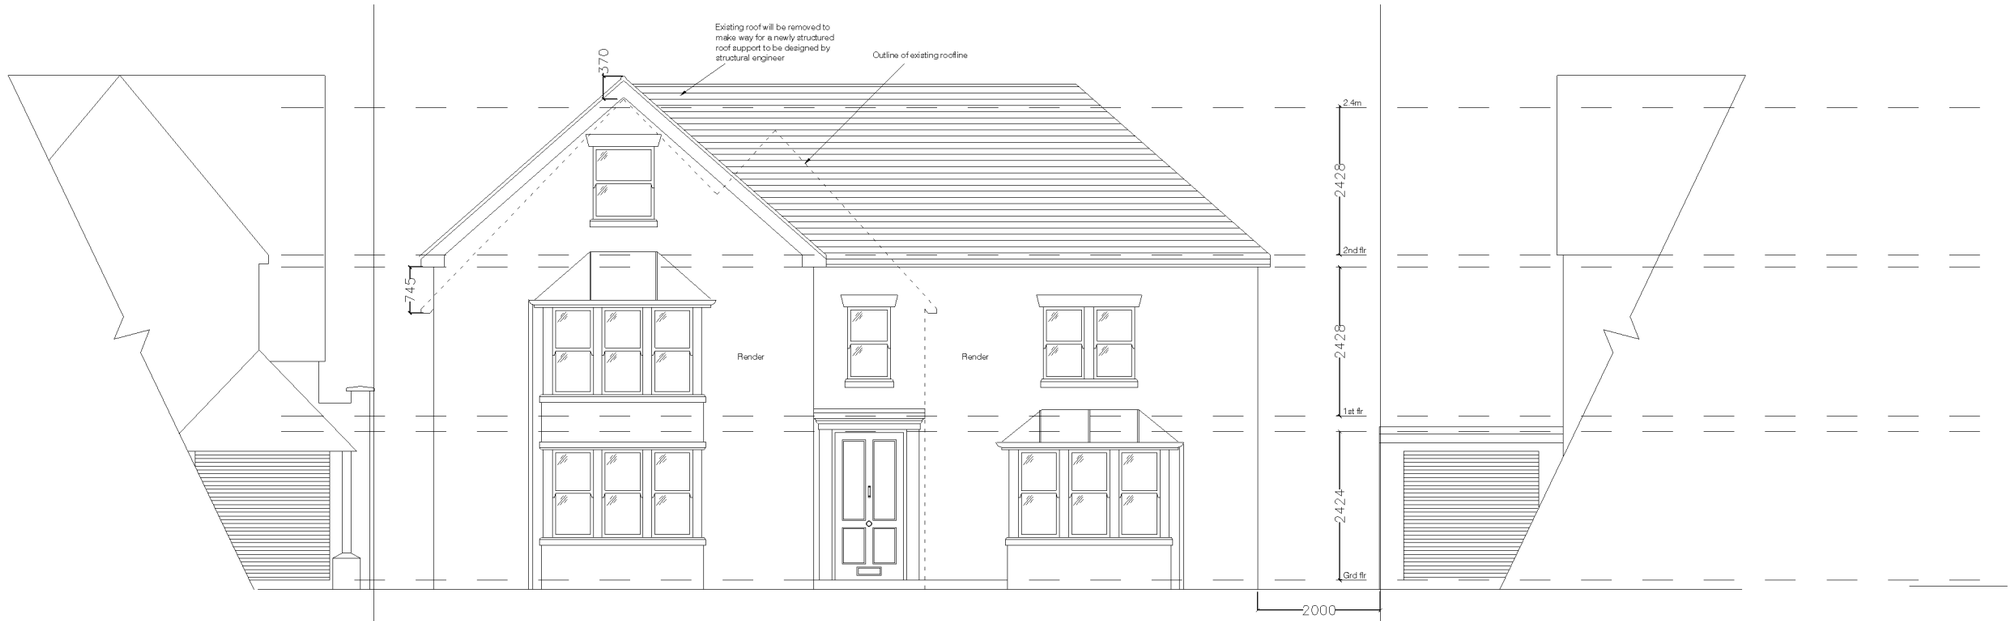

PROPOSED FRONT ELEVATION
SCALE 1:100 @ A3

5 BEULAH ROAD | APPLICATION SITE 7 BEULAH ROAD | 9 BEULAH ROAD

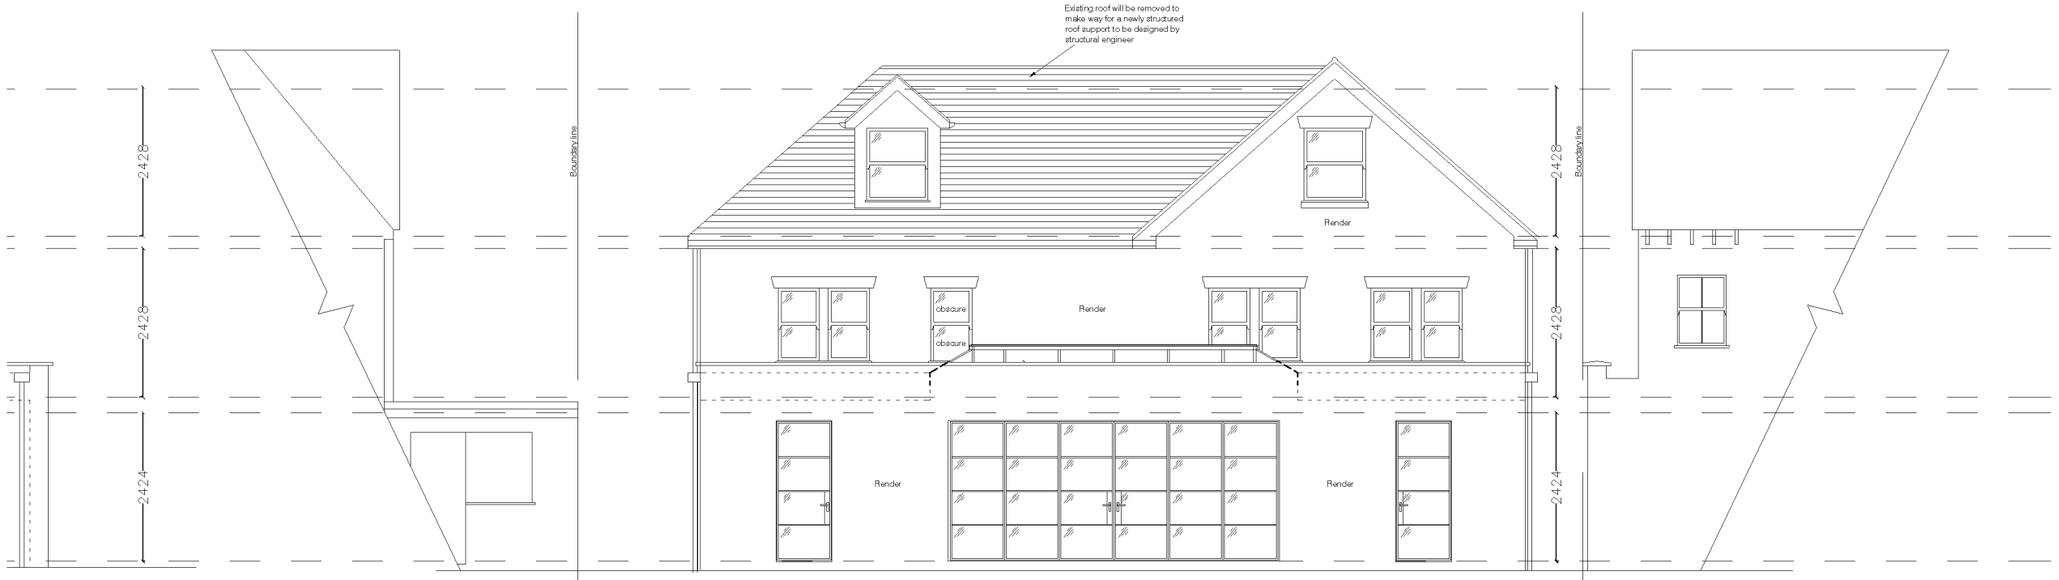

PROPOSED REAR ELEVATION
SCALE 1:100 @ A3

9 BEULAH ROAD | APPLICATION SITE 7 BEULAH ROAD | 5 BEULAH ROAD

1:100 0 5m 10m

Samantha Pope
Interior Architectural Designer
Pope Developments
M: 07908 641627
W: www.popedevelopments.com
E: interiors@popedevelopments.com

NOTES:

PLANNING

REVISIONS:					
A	revised to keep existing where possible	09.05.19			

Elevation & Drw Location: A 00

Section & Drw Location: A 00

DRAWING	PROJECT	JOB NO	DRW NO	REV
Proposed elevations	7 Beulah Road Epping CM16 6RH	048	06	A
		DRAWN	DATE	SCALE
		SP	09.10.18	1:100 @ A3