NOTES
All dimensions must be checked on site and not scaled from drawing.

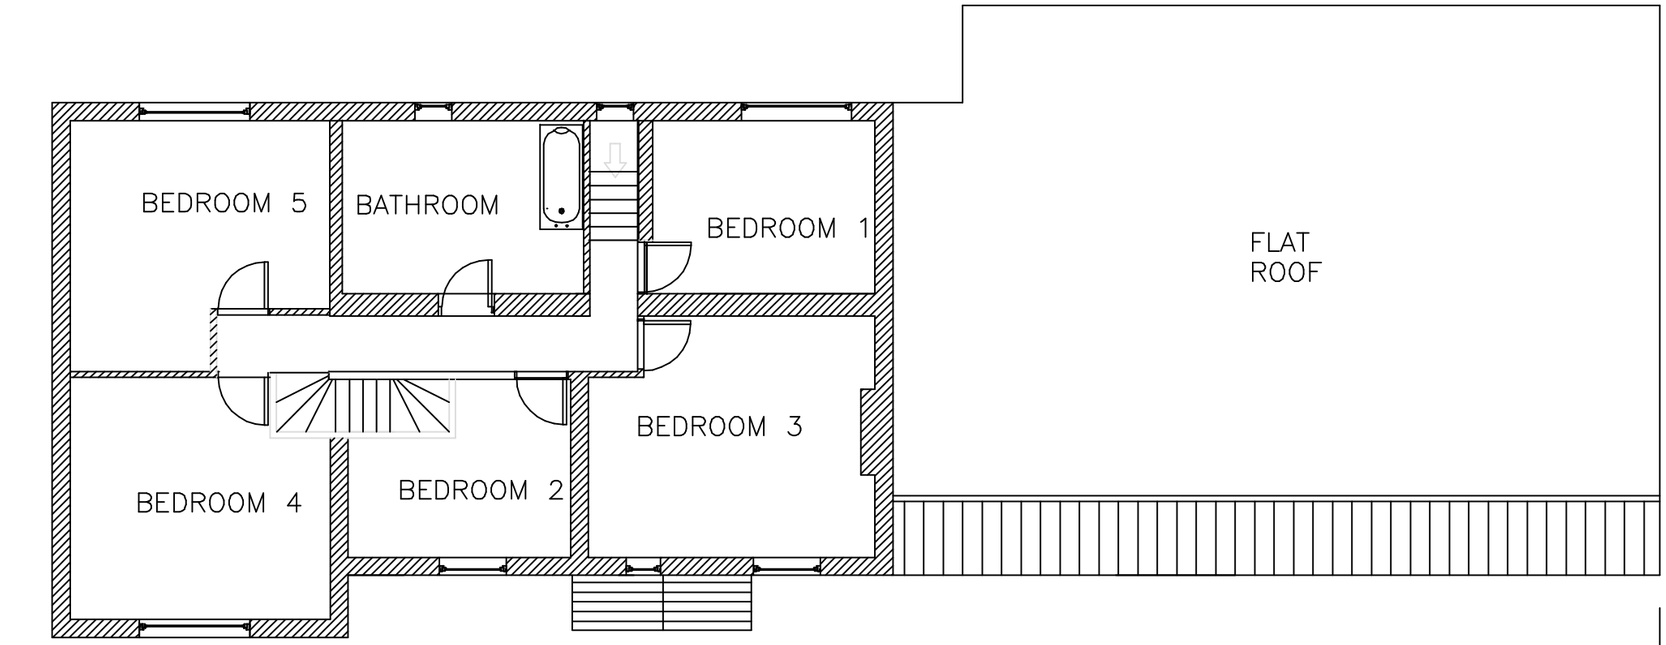

PROPOSED FIRST FLOOR

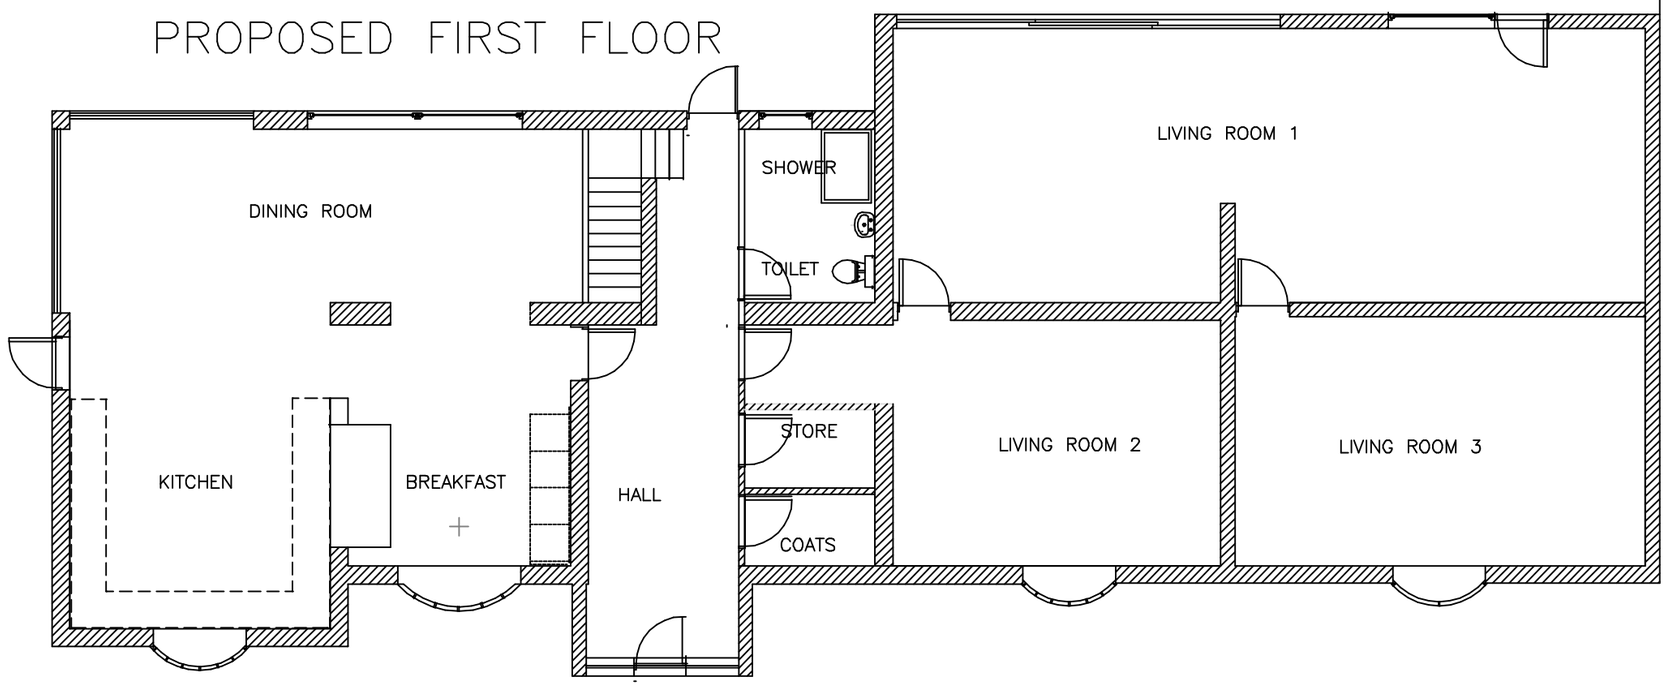

PROPOSED GROUND FLOOR

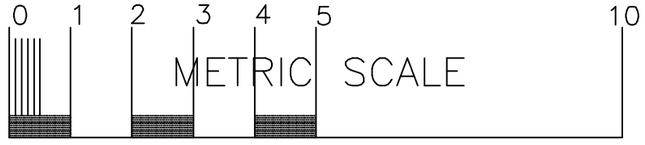

Date	Revisions

© COPYRIGHT
Copyright in all documents and drawings prepared by WHS Associates and in any works executed from those documents and drawings shall unless otherwise agreed remain the property of WHS Associates.

WHS
BUILDING PLANNING DESIGN ENERGY
ELM STUDIO EPPING GREEN
EPPING ESSEX CM16 6PU
TEL: 01992 571000

Client
Mr H Jittla

Job Title
Haylands Cottage
Green Lane
Chigwell
IG7 6DN

Drawing Title
GROUND FLOOR
FIRST FLOOR
PROPOSED

Scale 1:100 @ A3

Date 17 OCTOBER 2019

Drg No. 2019/006/02

Rev.