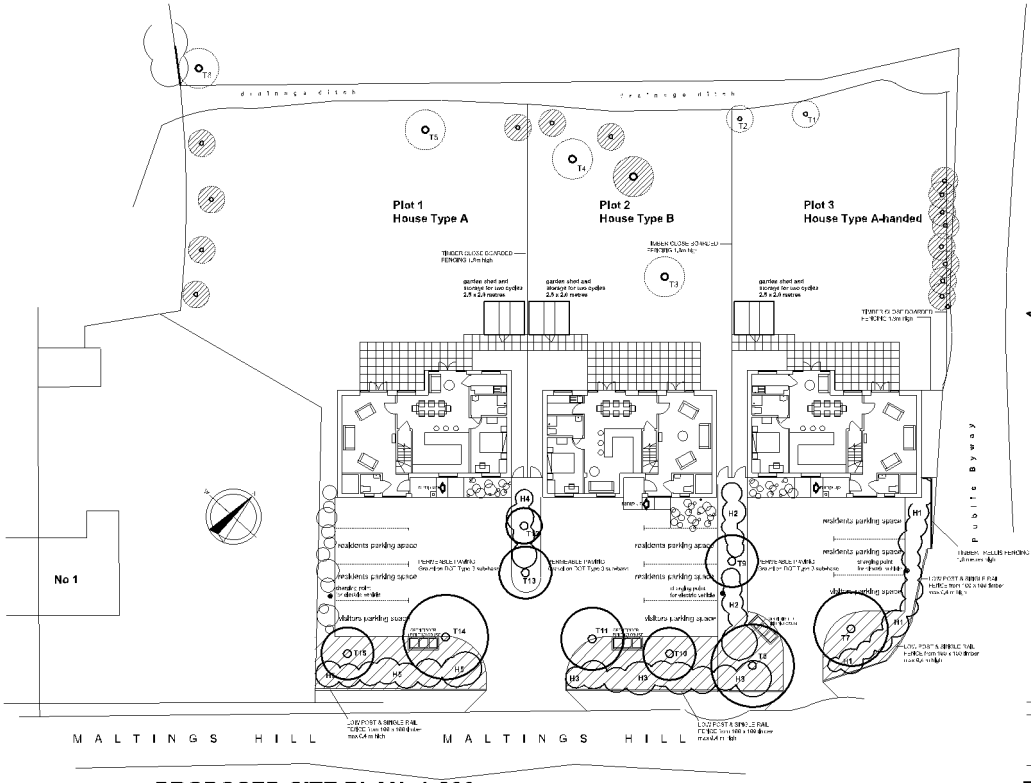

PROPOSED SITE PLAN 1:200
NB: with proposed landscaping

LANDSCAPING

TREES

T1: Amelanchier Lamarckii "Ballerina Amelbal"
T2, T5, T11 & T14: Rowan
T9 & T13: Wild Cherry
T10 & T15: Silver Birch

HEDGES

H3 & H4: Holly

H1, H3 & H5: Mixed Hedge
- 50% Hawthorn
- 10% Hazel
- 10% Holly
- 10% Field Maple
- 10% Dogwood
- 10% Dogrose

PLANTING

Planting beds with topsoil: Planting by Owner / Occupier

To front boundary and embankments:
Seeded with meadow grasses & wild flowers mixture
Reference: "Meadow Mixture EM4" supplied by:-
Emorsgate Seeds
Limes Farm Tilney All Saints
Norfolk PE34 4SY
T: 01553 829028
E: enquiries@emorsgateseeds.com

Planting Rate: 4 grass/square metre 40 kg/hectare

HEDGE PLANTING

H1 to H5 inclusive: 2No rows 1.0m apart; staggered planting at rate of 4No per linear metre.

PROTECTION

Trees & hedges to be protected against rabbits, deer, and horses.
Trees to be staked.
Planting beds to be mulched. Mulch to be kept back from plants.

THE LANDSCAPING WORKS

All operations shall be carried out at the optimum time of the year and in response to plant growth.
The timing of operations shall be in accordance with good horticultural practise.
Each property shall be provided with permanent watering points for both the front and rear garden areas.

EDGINGS

Edgings to parking areas, roadways, and paths to be formed using preservative treated timber fixed to preservative treated timber stakes. Top of edgings to be min. of 200mm above level of parking area, roadway, and paths.

MAINTENANCE OF LANDSCAPING

The Landscaping Contractor is to be retained to carry out maintenance of the planting during the first year following completion of the landscaping works.
The maintenance to include:-
* Watering as required.
* Replacing damaged plant protection and tree stakes: 2No visits
* Top up mulch: 2No visits
* Replace any planting that has failed: 1No visits.
* Remove weeds: 2No visits.

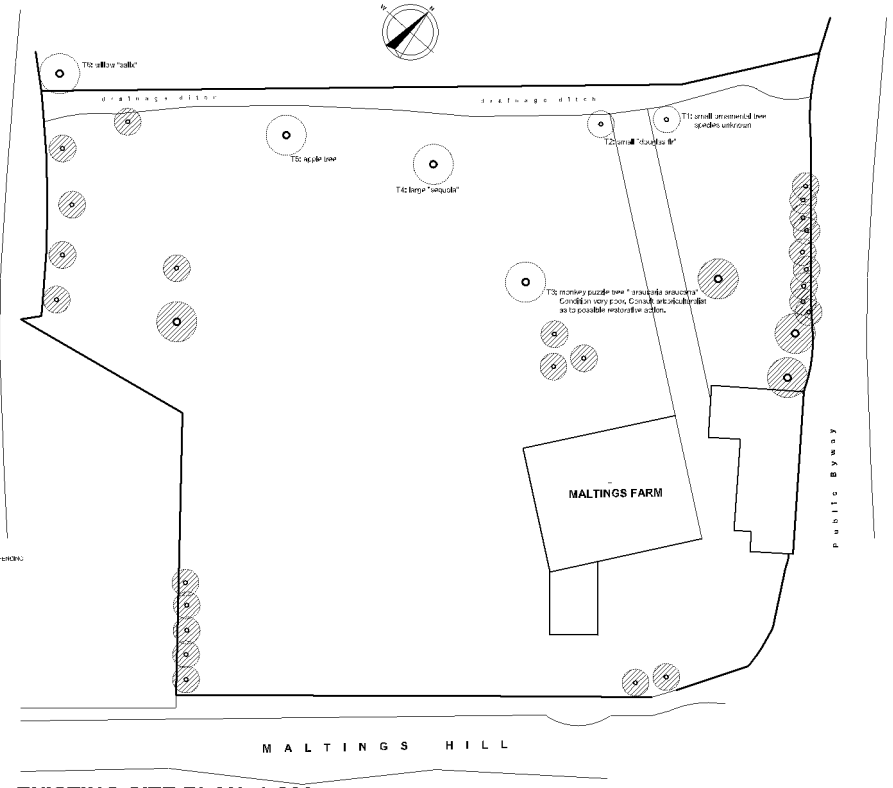

EXISTING SITE PLAN 1:200
NB: existing trees shown

KEY:

Conifer trees. Largely "Cupressus Leylandii." To be retained or removed at the discretion of the applicant, and following confirmation by the arboriculturalist that the species is not significant, and the condition is good.

T1 to T6: Significant trees to be retained and protected during the works on site as specified by the arboriculturalist.

T4: large "sequoia"

NB: This drawing is proposed solely for design and planning submission purposes. It is not intended or suitable for other Building Regulations or Construction Purposes and should not be used as such.

© Copyright reserved: Richard Smallwood Associates Ltd. January 2020

REVISION A: (01/03/20) Integral garages omitted to both house types. House types redesign to reduce total volume of new buildings. Rooflights and Cycle Storage added.

Richard Smallwood Associates Ltd
221 Ware Road
Hertford Herts SG13 7EJ
tel: 01992 586749
mob: 07793 351139
email: rsa@richardsmallwood-associates-ltd.com

Client:	**FIBL Investment Management Ltd**		
Drawing:	**EXISTING & PROPOSED SITE PLAN**		Sheet no.
Contract:	**MALTINGS FARM: Phase 2 Site** **Maltings Hill Moreton Ongar Essex CM5 0JY**		Checked
Scale: as shown	Date: Jan 20	Drawing No.: A1664/01	Rev.: A