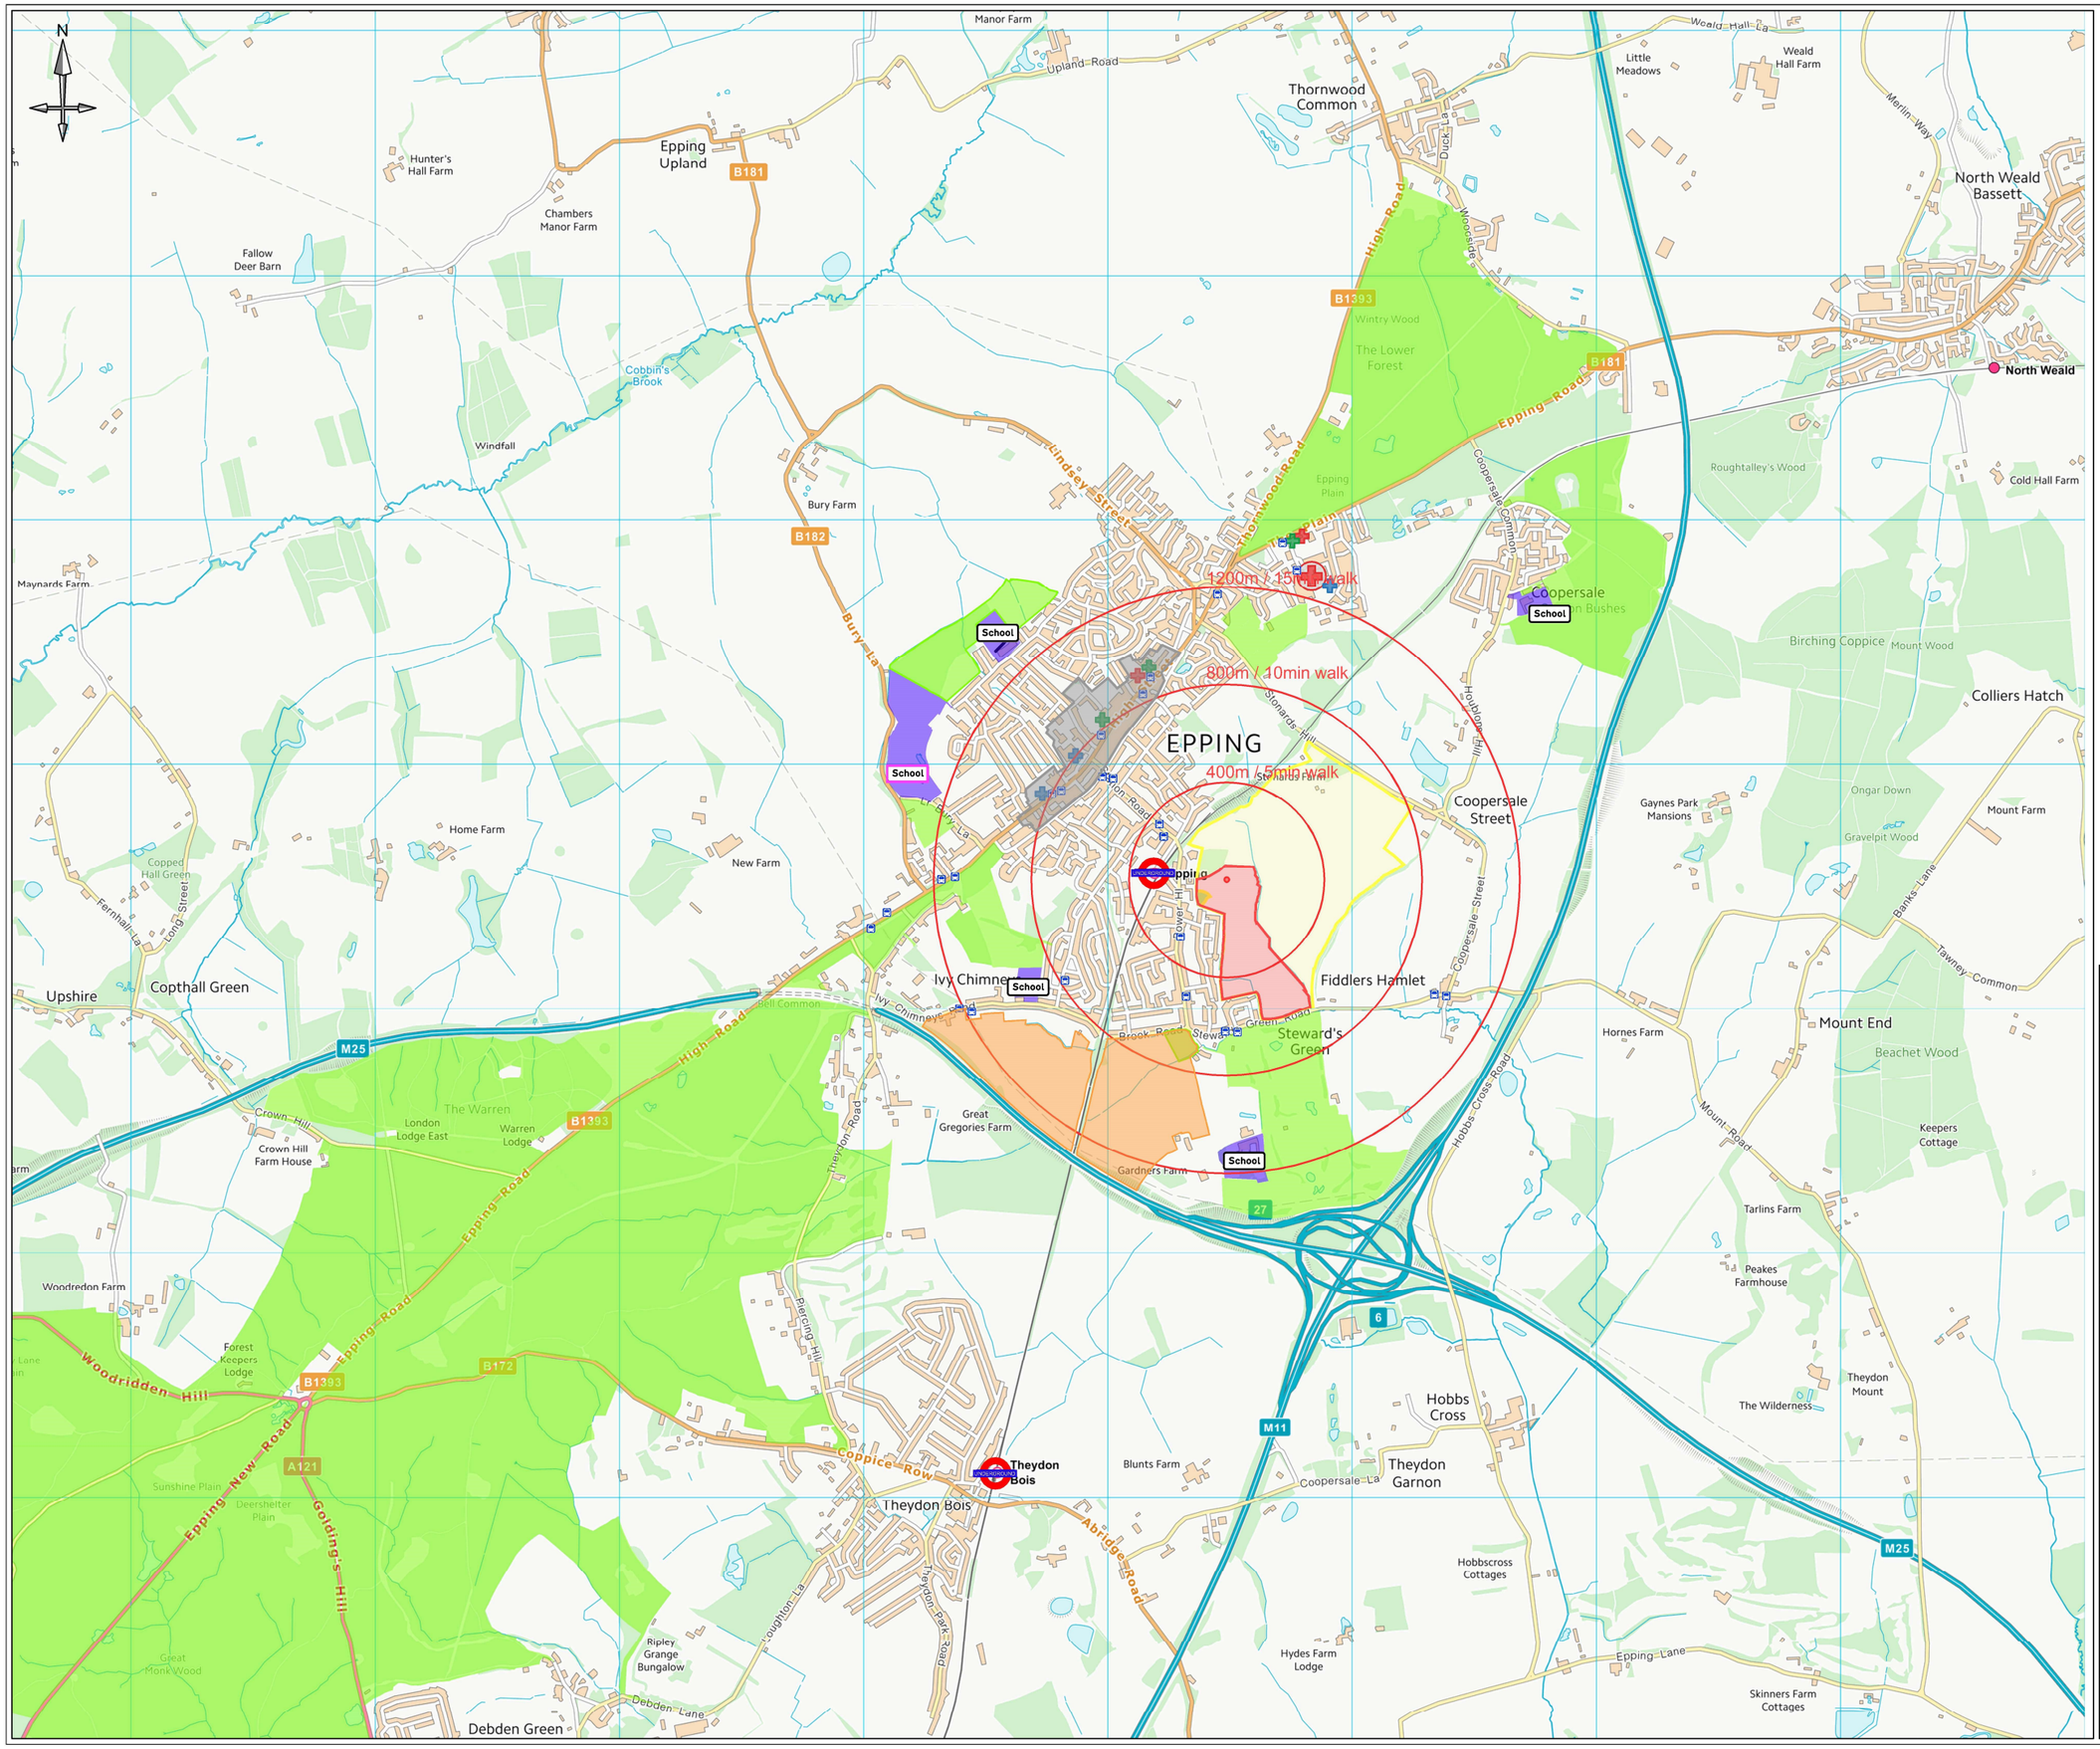


Notes

1. Do not scale from this drawing.

Key

- Site Boundary (Core)
- Site Boundary (Extended)
- South Epping Allocations (Proposed)
- Town Centre
- Recreation
- School Site
- School — Primary School
- School — Secondary School
- Doctors Surgery
- Pharmacy
- Dentist
- Underground Station
- Railway
- Motorway
- Bus Stop

Rev	Date	Description
-	--/--/-----	-
-	--/--/-----	-

PIGEON

Pigeon Investment Management Ltd
Linden Square
146 King's Road
Bury St Edmunds
IP33 3DJ

Drawing Title

Site Sustainability

Project Name

Epping

Drawn	Check	Scale	@
MP	GB	1:25000	A3
Date		Drawing No.	Rev
29/01/2017		0074/003	-