
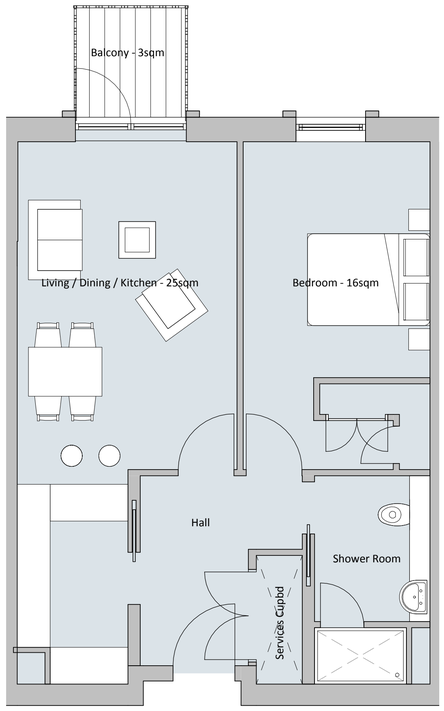



1 Typical 1 bedroom flat plan (small)

1 : 50

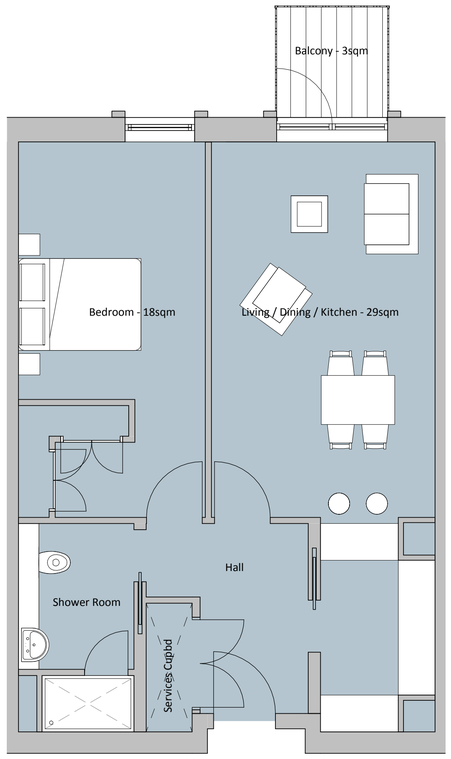

2 Typical 1 bedroom flat plan (large)

1 : 50

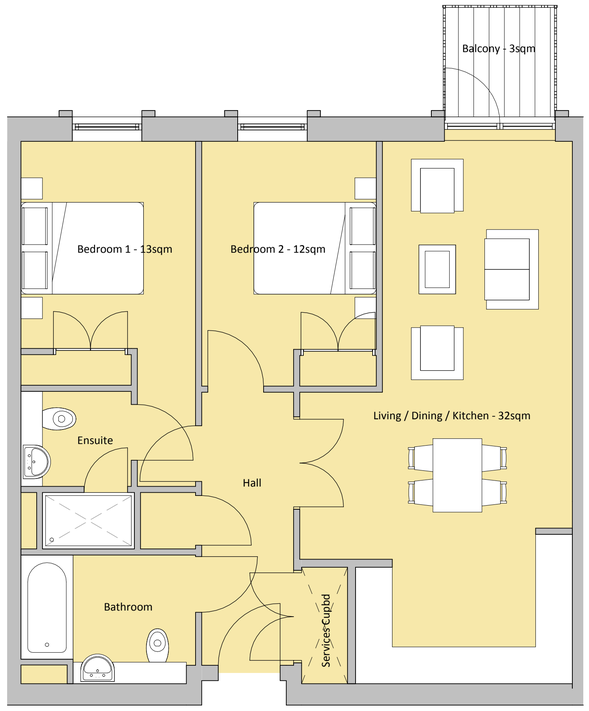

3 Typical 2 bedroom flat (small)

1 : 50

NOTES
CONSULTANTS
- Refer to highways consultant's drawings for details
- Refer to landscape consultant's drawings for details
- Landscaping layout is indicative only

AREAS
- Refer to area schedule

© Copyright Reserved. ColladoCollins Partners LLP

Rev	Notes	Date	By	Auth
PA	Issued For Planning	08/09/2017	DH	FR

0m 1m 2m 3m 4m 5m

VISUAL SCALE 1:50 @ A1

ColladoCollins Architects

17-19 Foley Street
London W1W 6DW
T 020 7580 3490
F 020 7580 2917
info@colladocollins.com
www.colladocollins.com

Date: 17/07/17
Drawn By: FR
Checked by: DH
Scale @ A1: 1 : 50
Scale @ A3: 1 : 100

Elysian
Alderton Hill, Loughton
Flat Type plans - Sheet 1

PLANNING
16074 P4-110

PA
Revision